

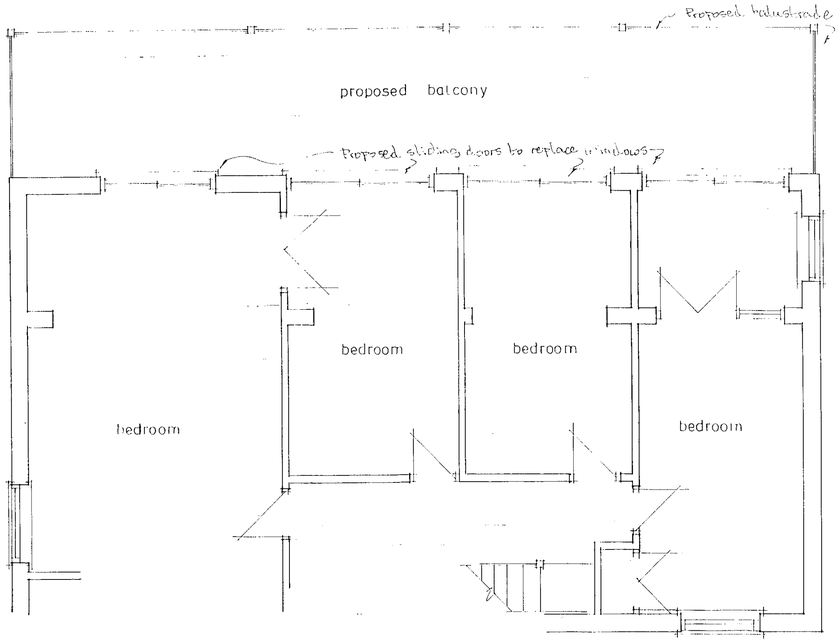



First Floor

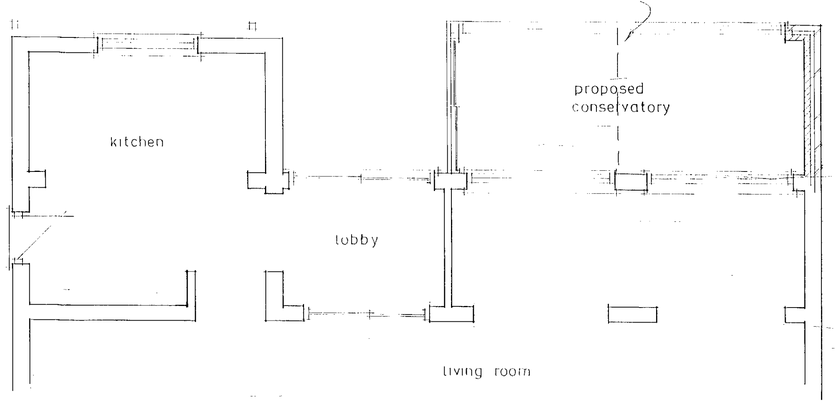


Ground Floor

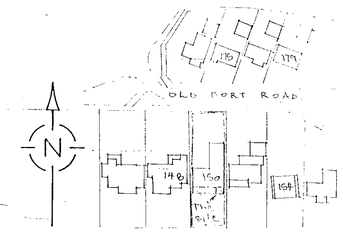


Site Plan 1:1250

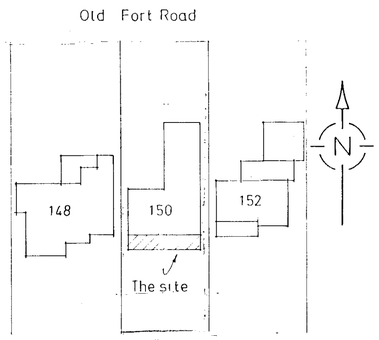


Block Plan 1:500

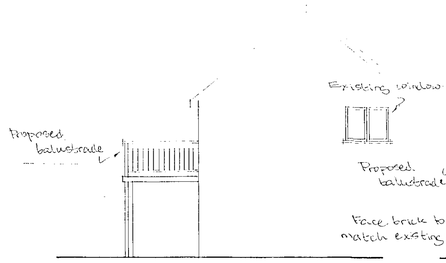

east elevation

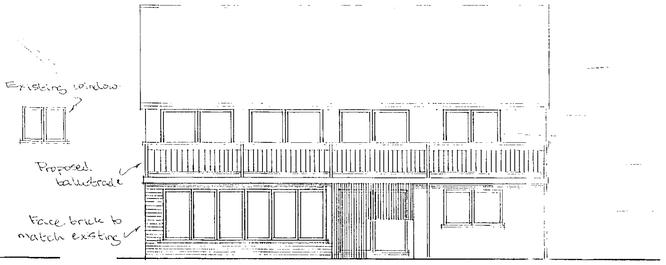

south elevation

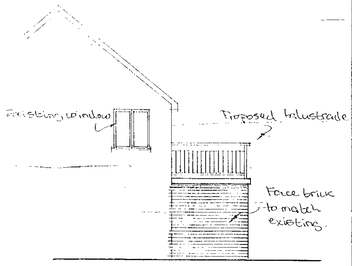

west elevation

A		
	Date	Revisions

© copyright

Approved
- 8 FEB 2012

Client
Mrs.M. Self

Job Title
Proposed Balcony & Conservatory

Drawing Title
150 Old Fort Road, Shoreham Beach.

Scale 1:50 1:100

Date | Drawn by

Drg No.
437/01

Rev