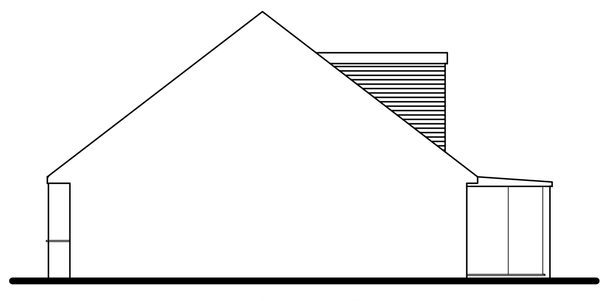

Proposed Side (West) Elevation

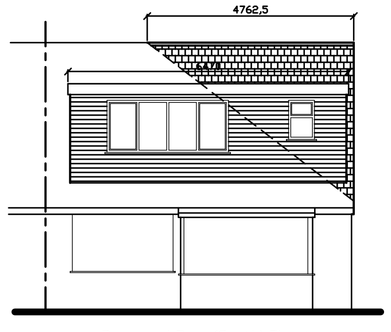

Proposed Rear (South) Elevation

Hip to gable =
9.52x3.65x4.76/6 = 27.57m³

Dormer =
2.28x6.47x3.00/2 = 22.13m³

Total 49.70m³

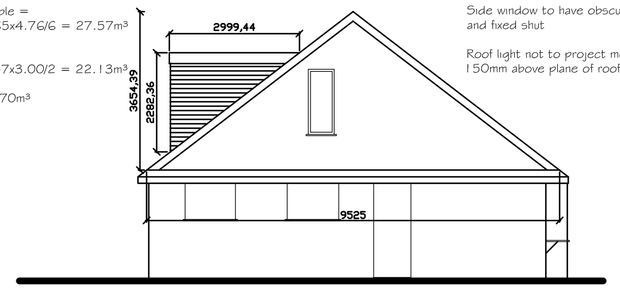

Proposed Side (East) Elevation

Note: All materials to match existing.

Side window to have obscure glass and fixed shut

Roof light not to project more than 150mm above plane of roof

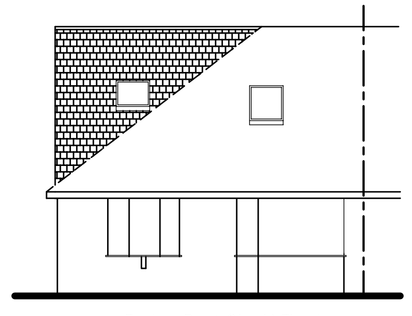

Existing Front (North) Elevation

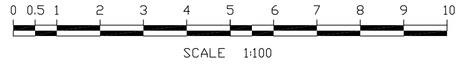

SCALE 1:100

Tony Rogers
Building Consultants
Address: 40 Dawn Crescent, Upper Beeding
West Sussex, BN44 3WH
Telephone: 01903 815225 Fax: 01903 815225

Rev.	Date:	Revision Description:
A	March 2022	Dimensions added

Client: Mr G Foschini

Address: 9 Park Road
Shoreham
West Sussex
BN43 6PF

Project: Proposed rooms in roof with hip to gable and rear dormer

Scale: 1:50 1:100
Paper Size A1

Date: February 2022

Drawing No: 22/1486/06

Drawn By: AWR

Revision: A