

PROPOSED

PLANNING APPLICATION | ground floor rear extension


1. render to match
2. tiles to match
3. fenestration to match
4. brick to match
5. slated timber fence
6. existing fence
7. Slatted trelis fence top

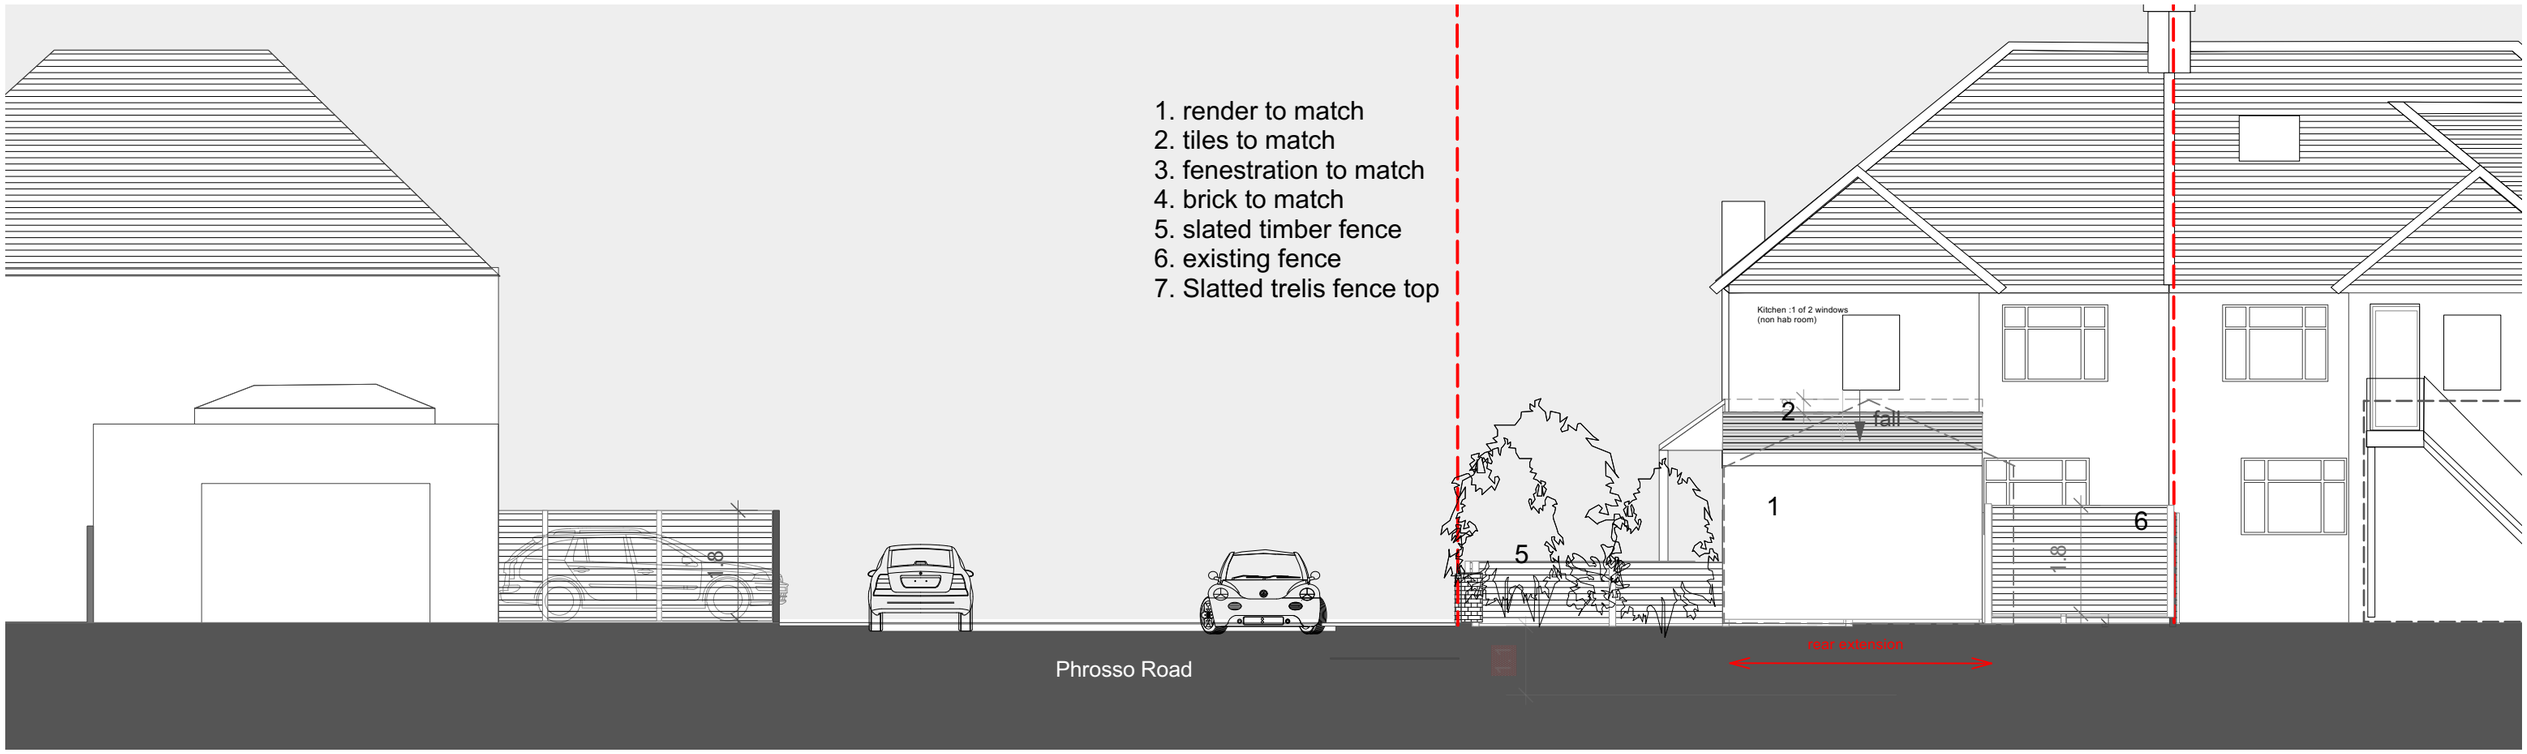

NORTH(SIDE)ELEVATION: Proposed

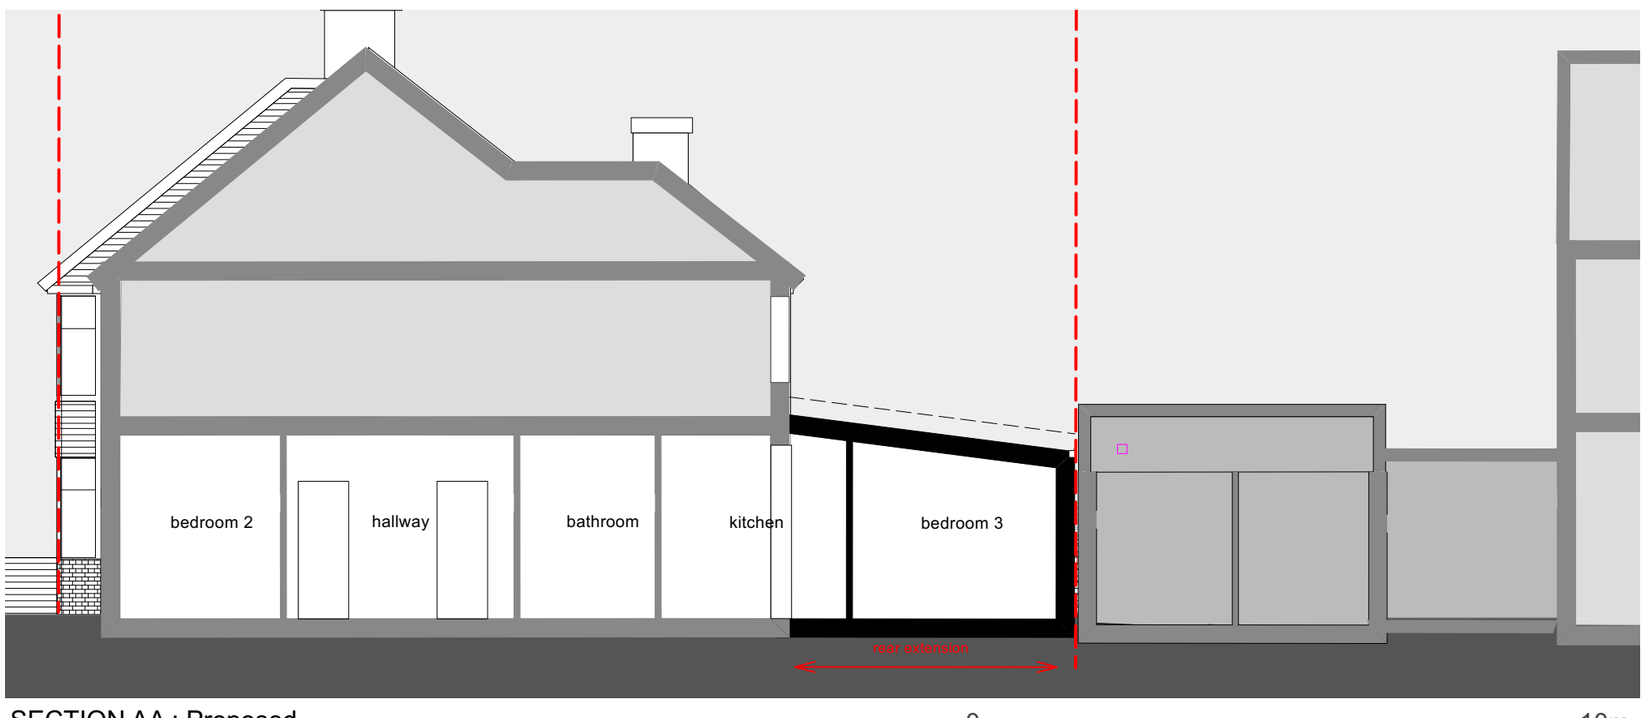

SECTION AA : Proposed

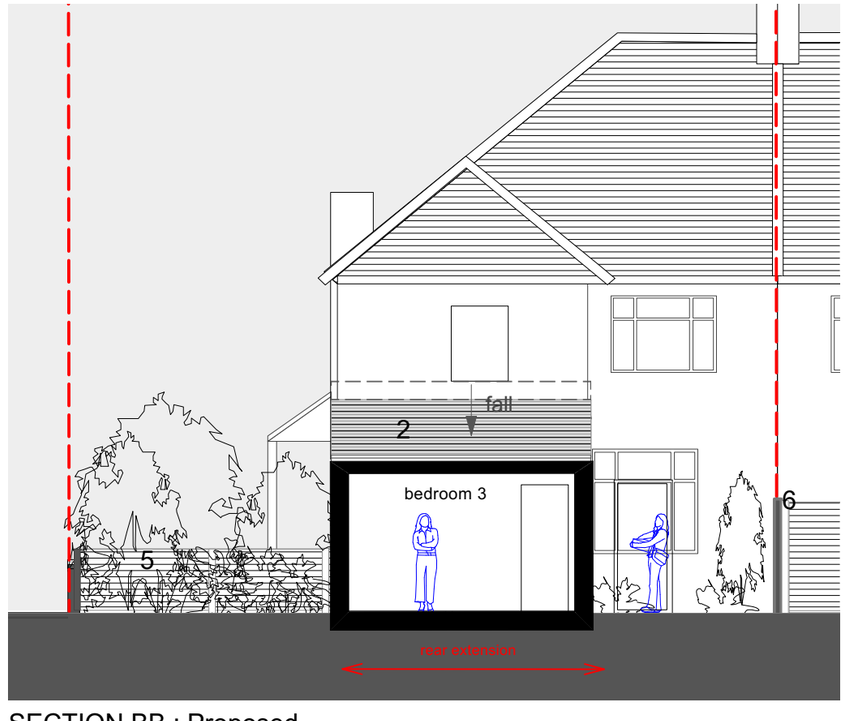

SECTION BB : Proposed

site boundary

0 10m

Revisions A 18.07.24 Roof hieght reduced, windows lined thru, fence reduced	All drawings and ideas are copyright, and maynot be distributed, copied or issued without permission	Drawing titles **Proposed side elevations and sections** Date **May 2024** Drawn **NC** Scale **1:100** @A3	Client NCTG Property Ltd Project 1 Phrosso Road : ground floor flat - rear extension	Drawing No. **PL10 RevA**	Nigel Crawley.architect RIBA 26 Cranston Road Forest Hill London SE23 2HB