

PROPOSED

PLANNING APPLICATION | ground floor rear extension

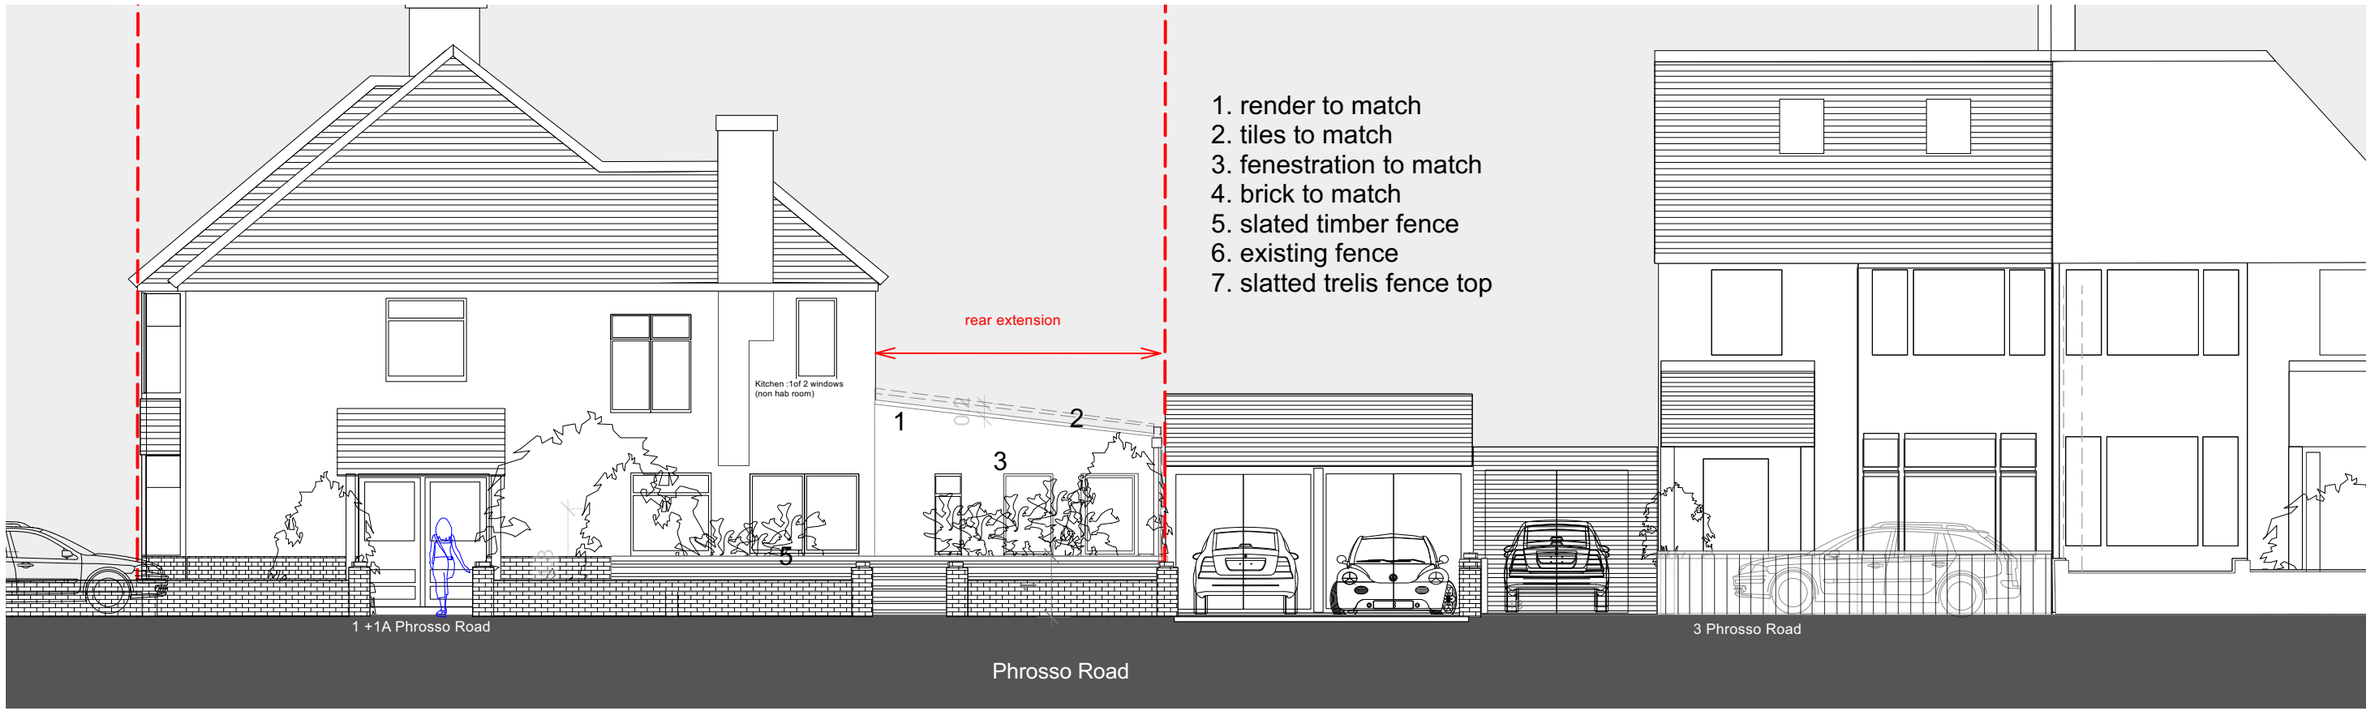


EAST(FRONT)ELEVATION: Proposed

site boundary

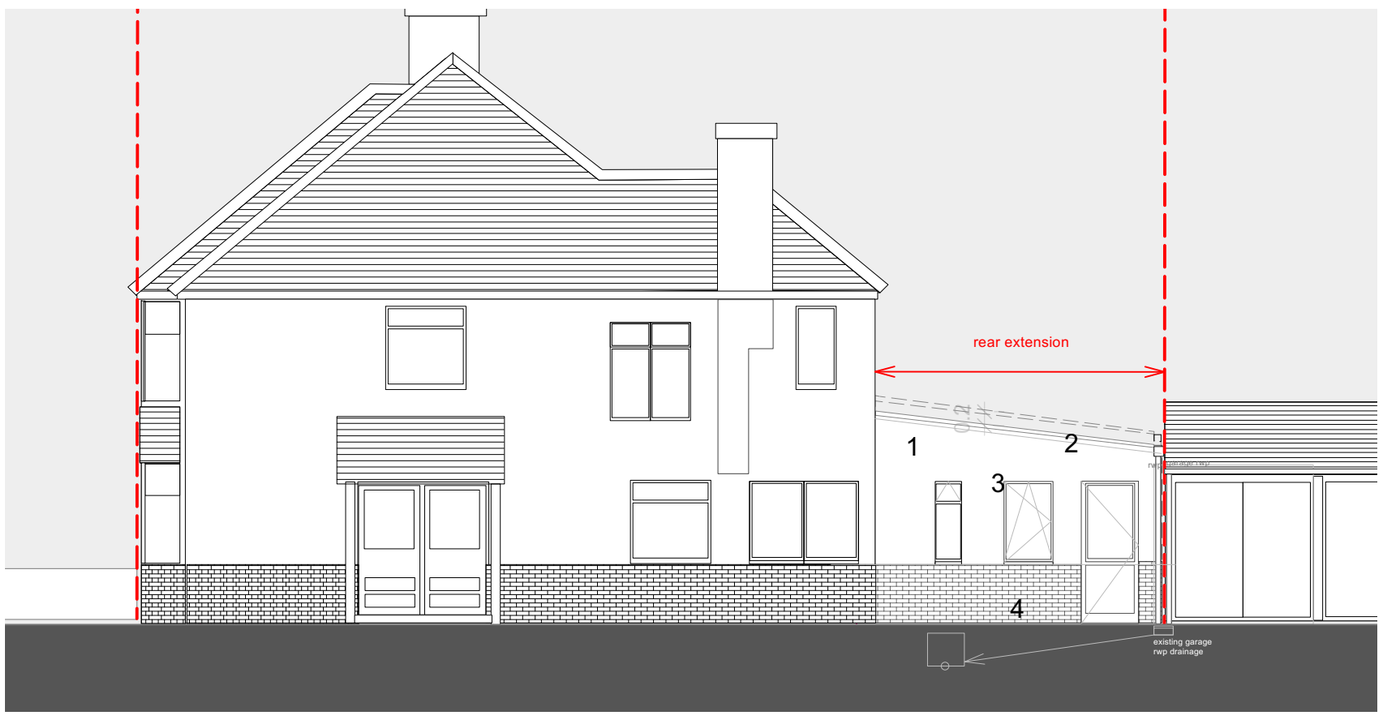

EAST(FRONT)ELEVATION: Proposed - with boundary treated not shown for clarity

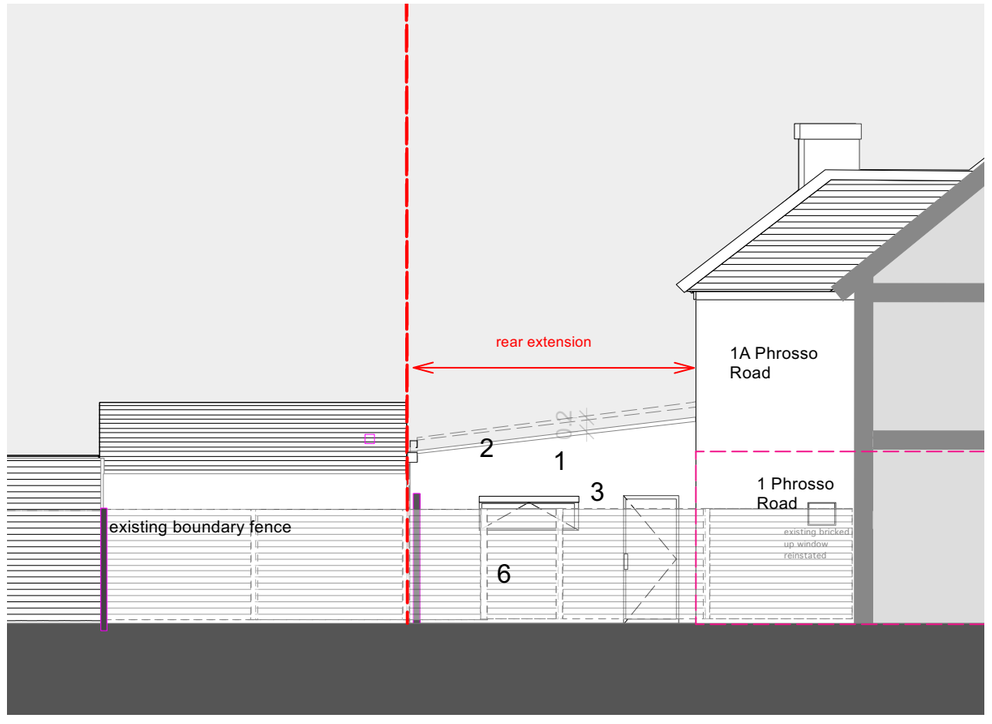

WEST(REAR)ELEVATION: Proposed

Revisions A.05.06.24 East elevation without boundary treatment updated B 18.07.24 Roof hieght reduced, windows lined thru, fence reduced	All drawings and ideas are copyright, and maynot be distributed, copied or issued without permission	Drawing titles **Proposed front + rear elevations** Date **May 2024** Drawn **NC** Scale **1:100** @A3	Client NCTG Property Ltd Project 1 Phrosso Road : ground floor flat - rear extension	Drawing No. **PL09 RevB**	Nigel Crawley.architect RIBA 26 Cranston Road Forest Hill London SE23 2HB