
PROPOSED STREETSCAPE / CONTEXT ELEVATIONS

PLANNING APPLICATION | ground floor rear extension

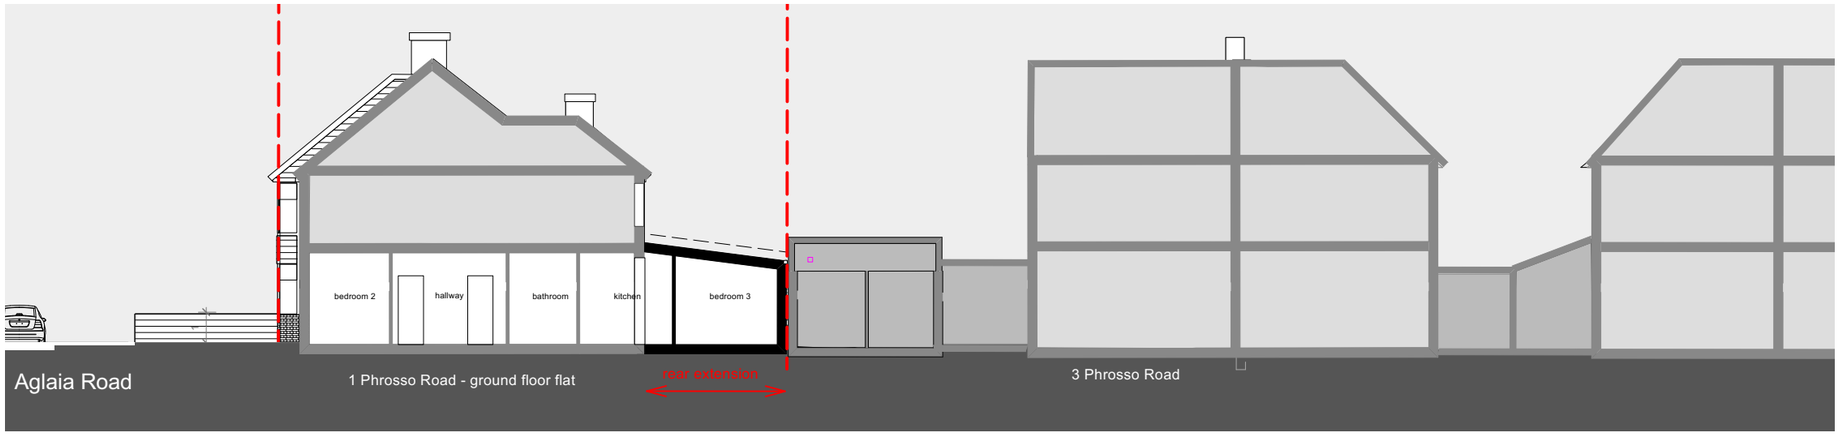


SOUTH(SIDE)ELEVATION: Proposed



SECTION AA : Proposed



SECTION BB : Proposed

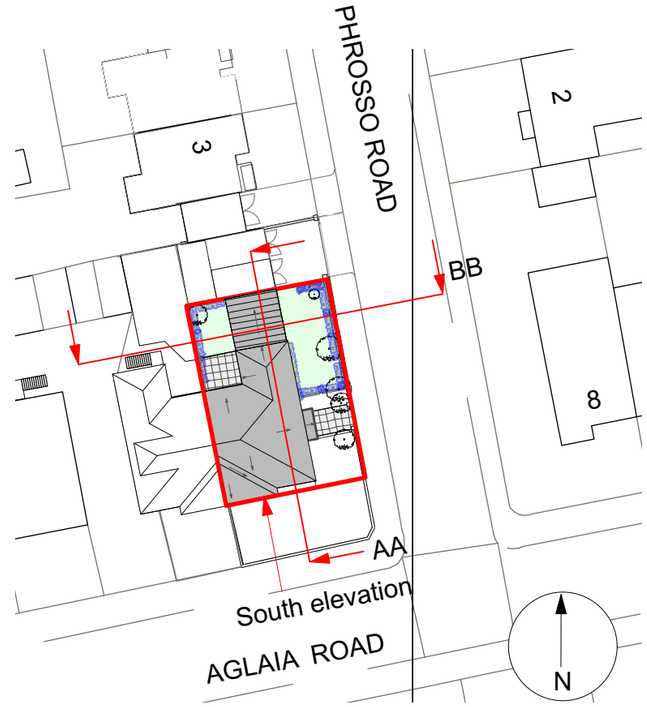

KEY PLAN

0 5m 10m 15m 20m

site boundary

0 10m

Revisions A 18.07.24 Roof hieght reduced, windows lined thru, fence reduced		Drawing titles **Proposed context elevtns/sectns S/AA/BB** Date **May 2024** Drawn **NC** Scale **1:200/500** @A3	Client NCTG Property Ltd Project 1 Phrosso Road : ground floor flat - rear extension	Drawing No. **PL07 RevA**

Nigel Crawley.architect RIBA
26 Cranston Road
Forest Hill
London SE23 2HB