
PROPOSED STREETSCAPE / CONTEXT ELEVATIONS

PLANNING APPLICATION | ground floor rear extension



EAST(FRONT)ELEVATION: Proposed

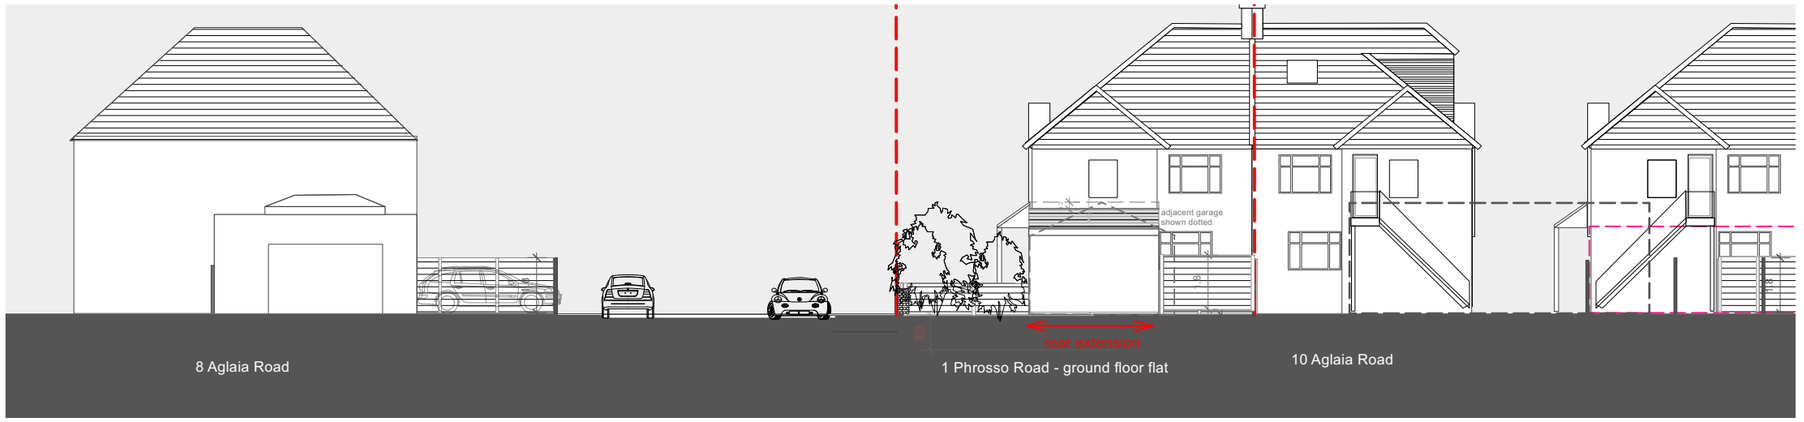


NORTH(SIDE)ELEVATION: Proposed



WEST(REAR) Proposed

0 10m

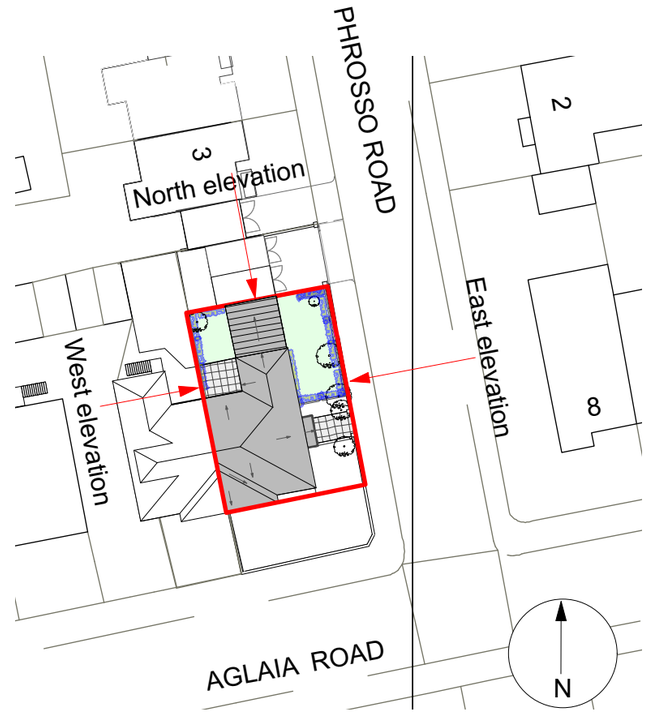

KEY PLAN

0 5m 10m 15m 20m

site boundary

Revisions A 18.07.24 Roof hieght reduced, windows lined thru, fence reduced		Drawing titles **Proposed context elevations E/N/W** Date **May 2024** Drawn **NC** Scale **1:200/500** @A3	Client NCTG Property Ltd Project 1 Phrosso Road : ground floor flat - rear extension
Drawing No. **PL06 RevA**	Nigel Crawley.architect RIBA 26 Cranston Road Forest Hill London SE23 2HB		