

AMENDMENT

ADUR & WORTHING PLANNING SERVICES	
PLAN	AWDM/ 0893/19
~~DATE VALID~~	Rec: 1/8/19

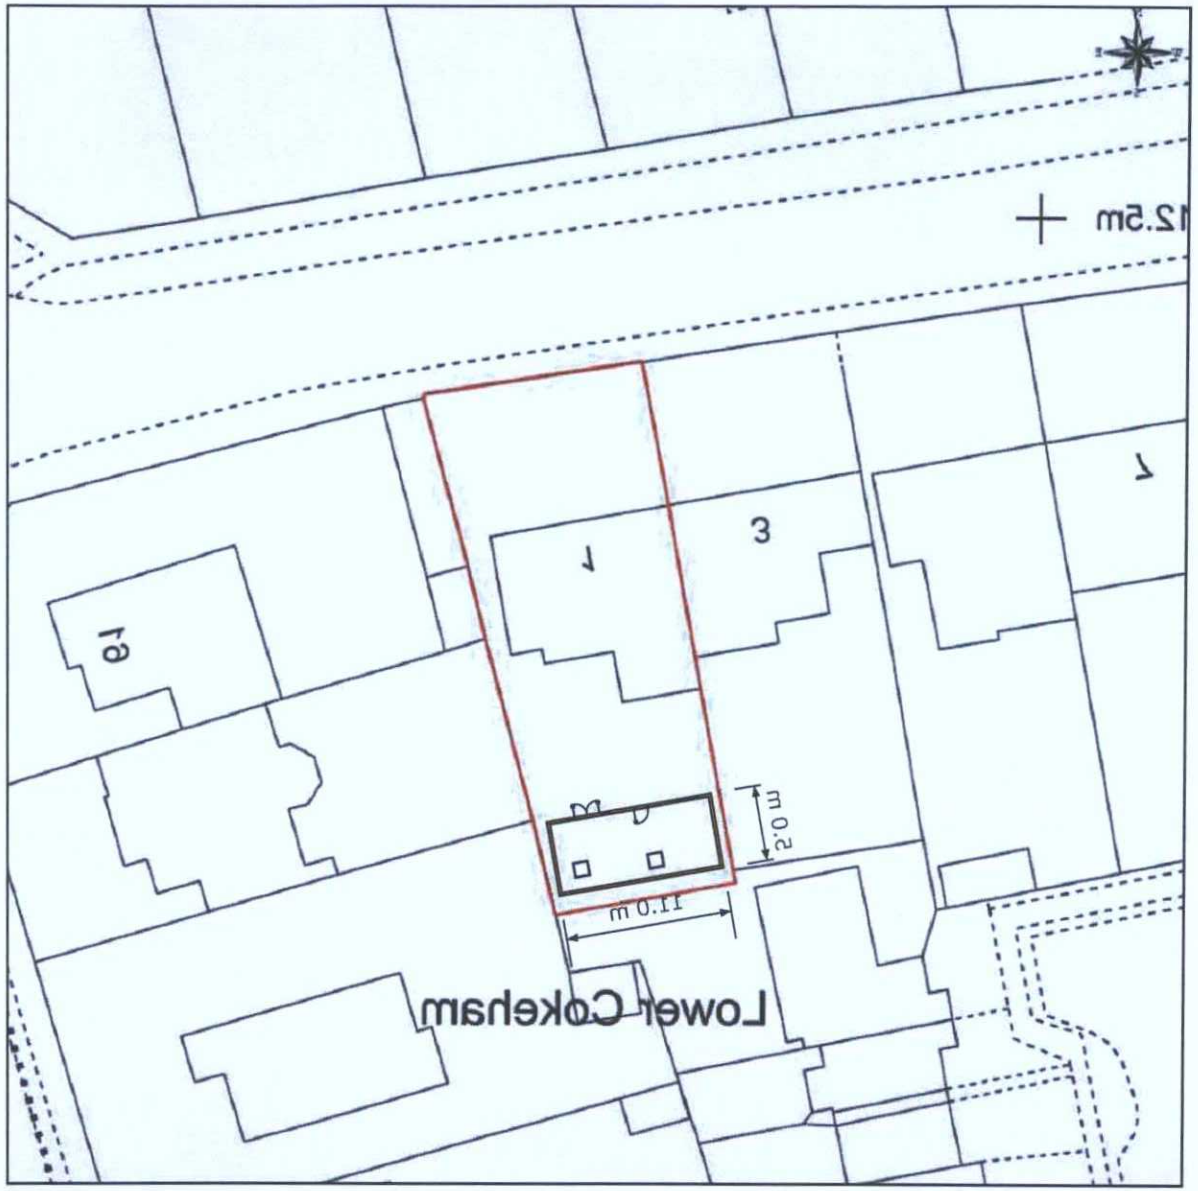

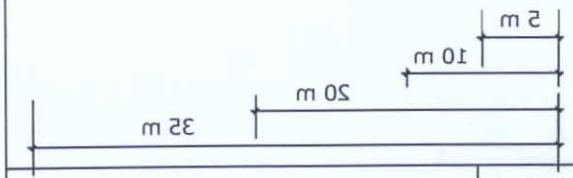

iHUS
individual living solutions

iHUS Projects
Plumtree Industrial Estate
Plumtree Road
Bircotes
DN11 8EW
tel.: 01302 247777
www.ihusannexe.com

Project Name: New Build Garden Annex

Drawing Name: Proposed Block Plan
Drawing No.: 1787.5
Version: 1
Revision: 1
Date: 01.08.2019

Clients name: Kelly Harman

Address: 1 Cokeham Road, Sompting, Lancing, West Sussex

Post code: BN15 0AA

Scale 1:500
Printed to A4