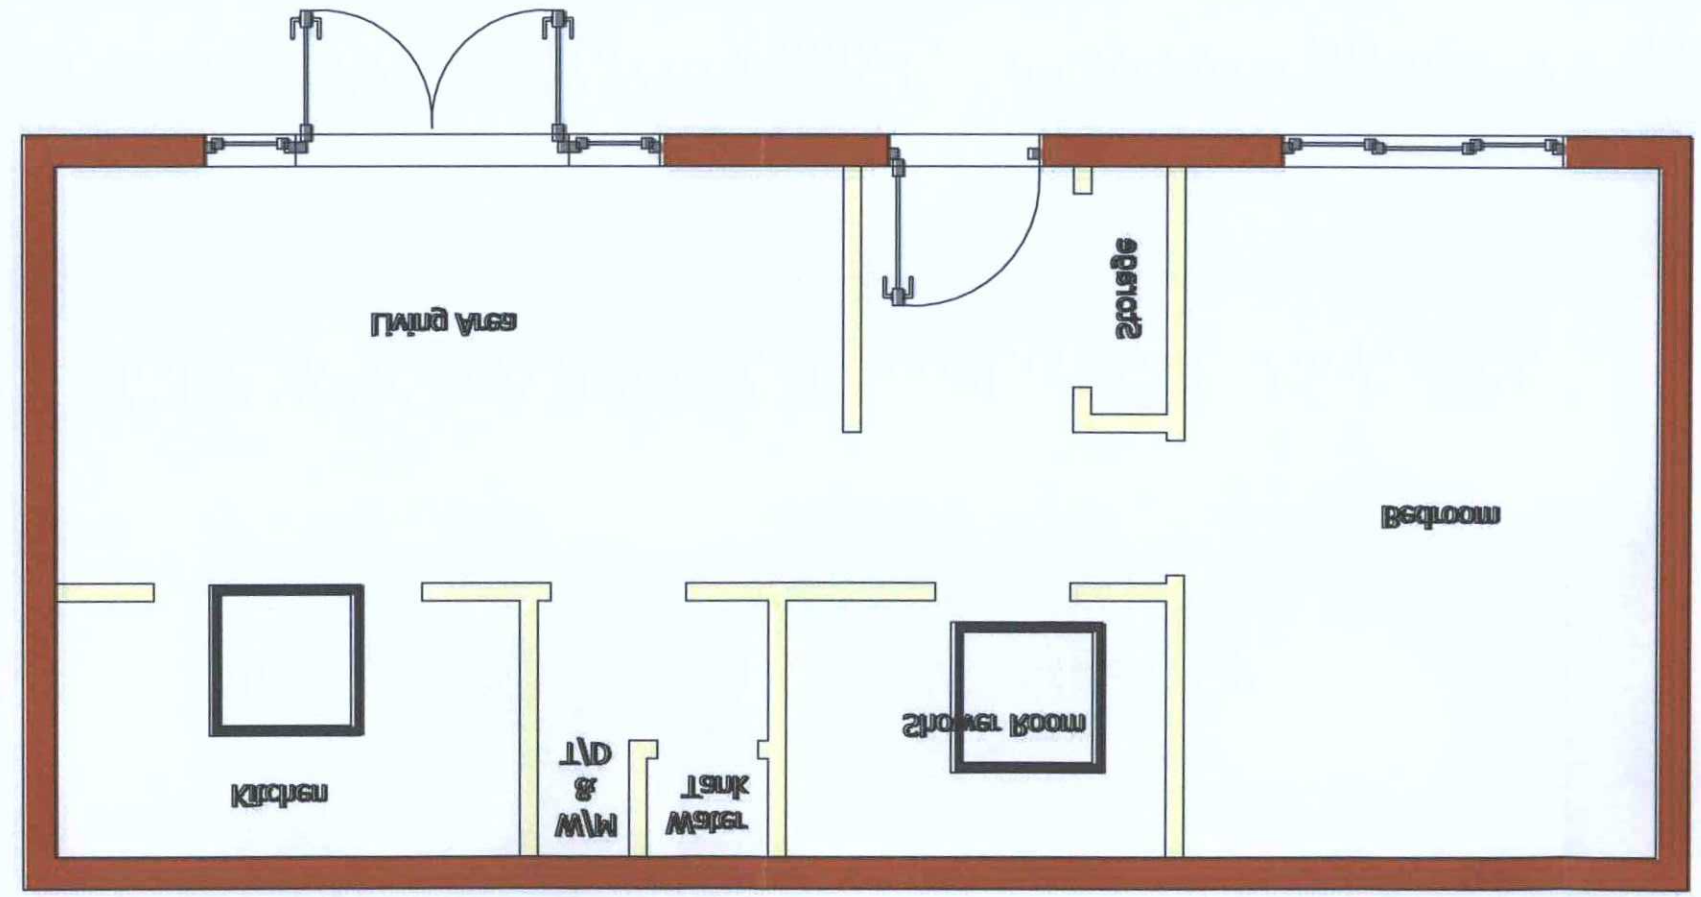

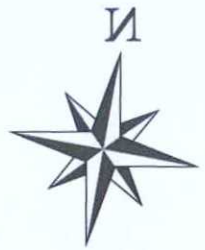

AMENDMENT

ADUR & WORTHING PLANNING SERVICES	
PLAN	AWDM/08 23/19
~~VALID DATE~~	1/8/19

Scale 1:50
Printed to A3

1 m 2 m

Client's name: Kelly Harman

Address: 1 Cokeham Road, Sompting, Lancing, West Sussex

Post code: BN15 0AA

Project Name: New Build Garden Annex

Drawing Name: Footprint

Drawing No.: 1787.1

Version: 1

Revision: 2

Date: 01.08.2019

iHUS Projects
Plumtree Industrial Estate
Plumtree Road
Bircotes
DN11 8EW
tel.: 01302 247777
www.ihusannexe.com

iHUS
individual living solutions