A3 PAPER SIZE



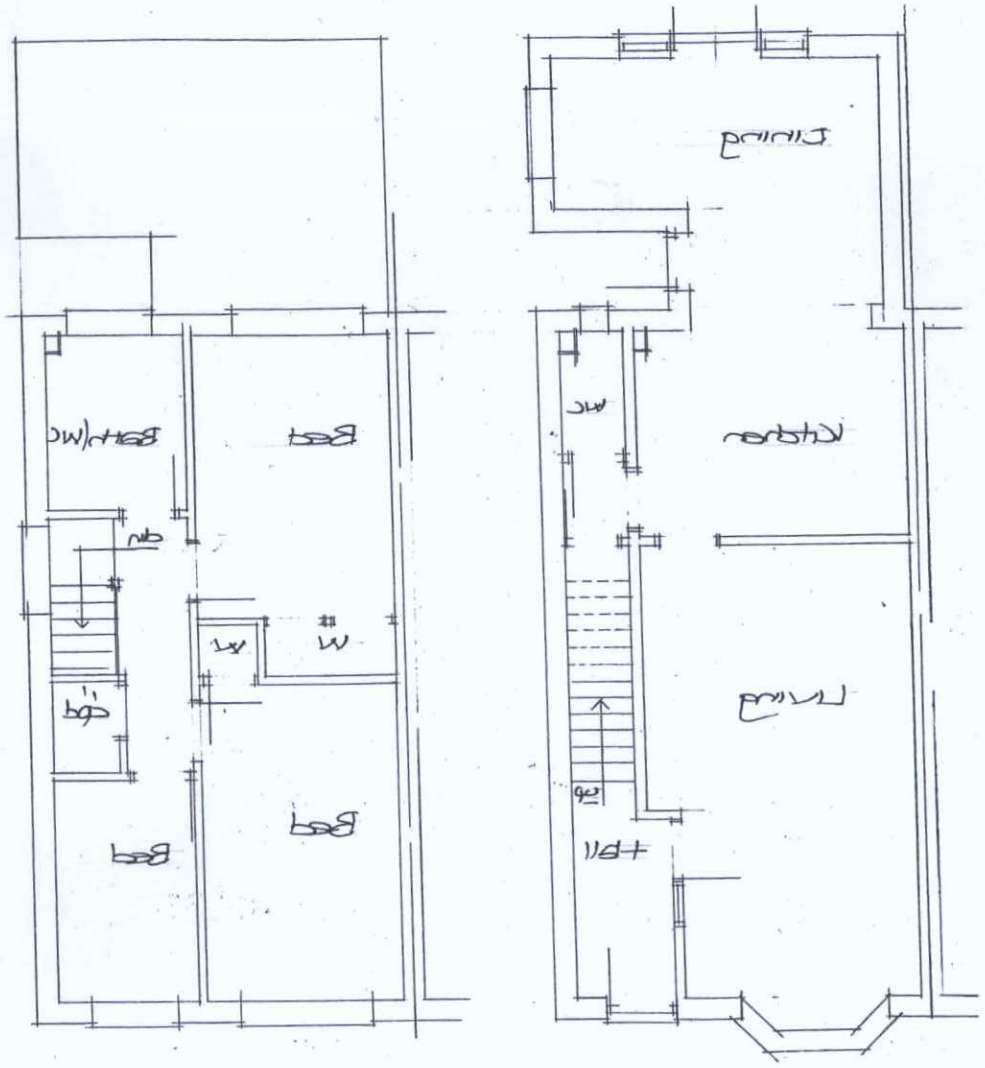

Existing Ground Floor Existing First Floor

Existing Floor Plans - scale: 1/100

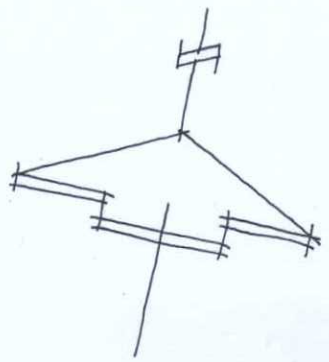

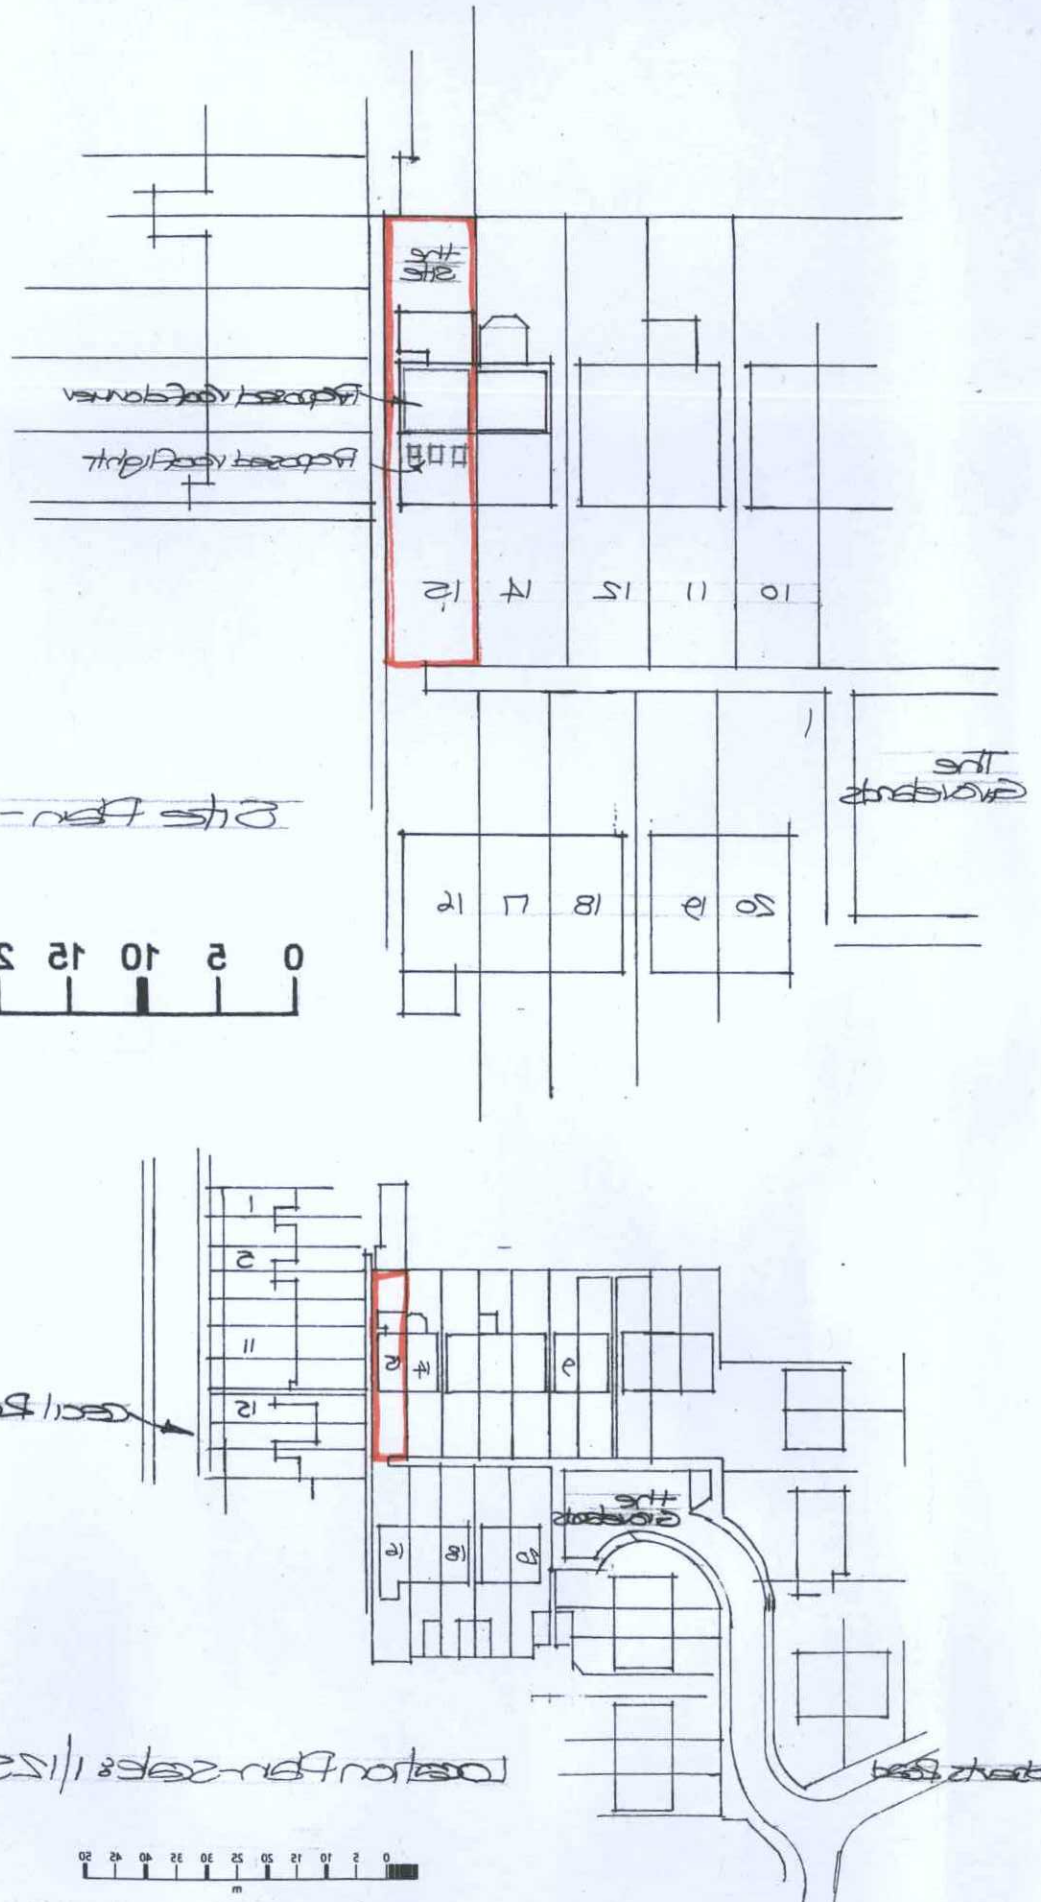

Site Plan - Scale: 1/500

0 5 10 15 20 25 30 35 40 45 50

ADUR & WORTHING PLANNING SERVICES	
PLAN	AWDM/1705/18
DATE VALID	16 NOV 2018

Paul Trussler
44 FirleRoad
Lancing
West Sussex
BN15 0NZ

Drawing No. 218/559/1

Loft Conversion:
15 THE GROVELANDS
LANCING
WEST SUSSEX BN15 8HY