A3 PAPER SIZE

ADUR & WORTHING PLANNING SERVICES	
PLAN AWDM/ 1702/18	
DATE VALID 16 NOV 2018	

A3

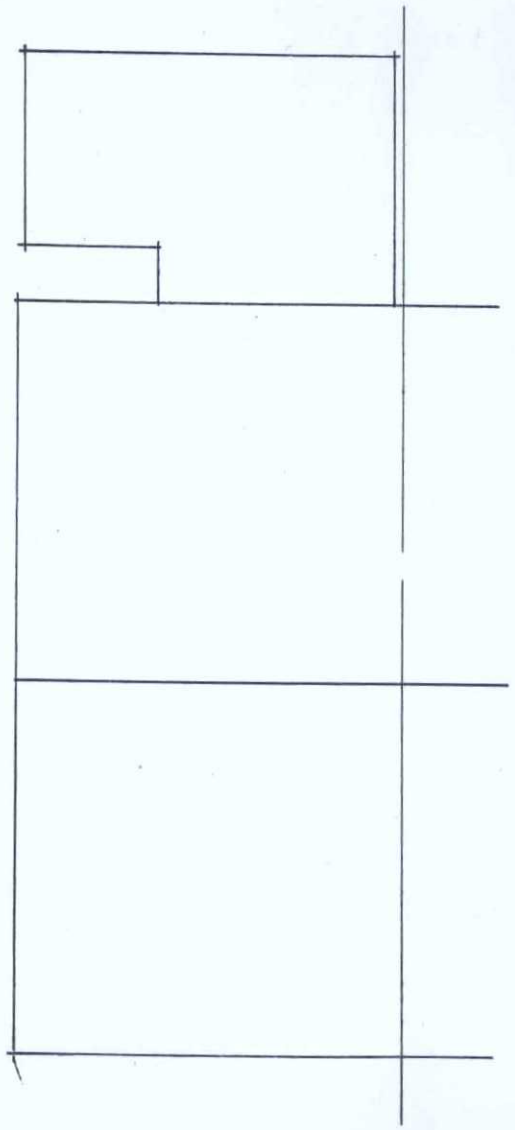

Existing Roof Plan
Scale: 1/100

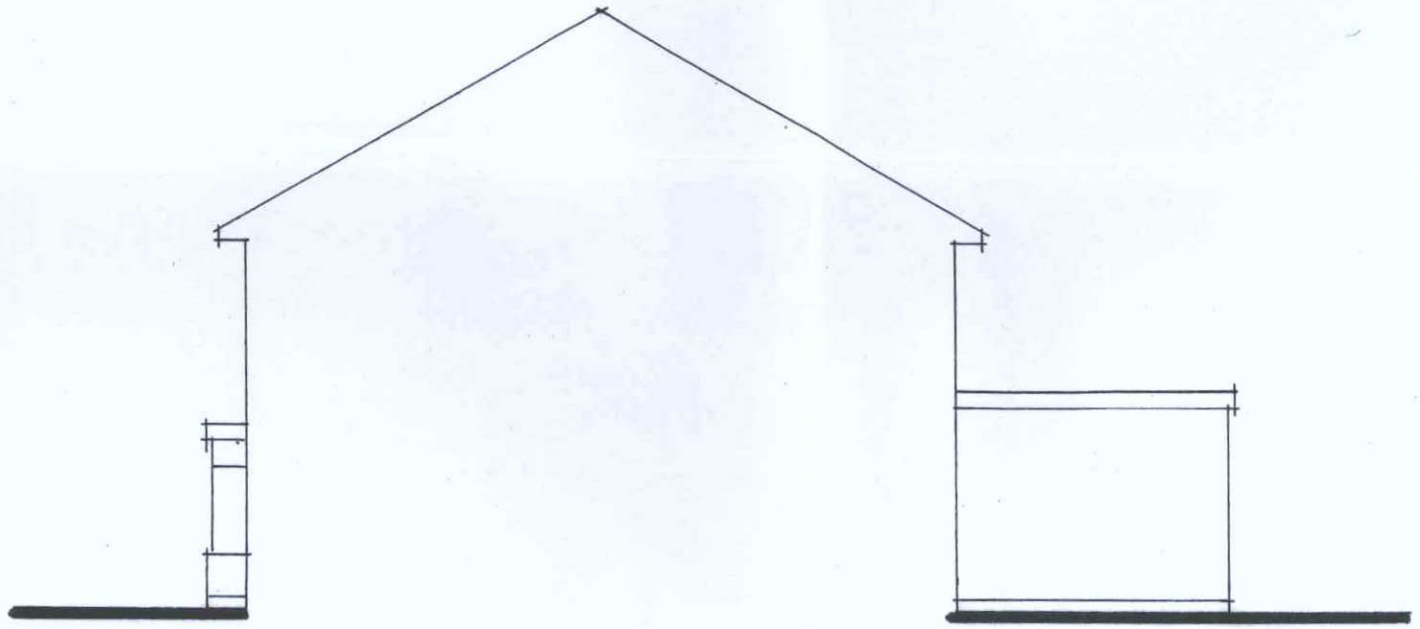

Existing West Elevation

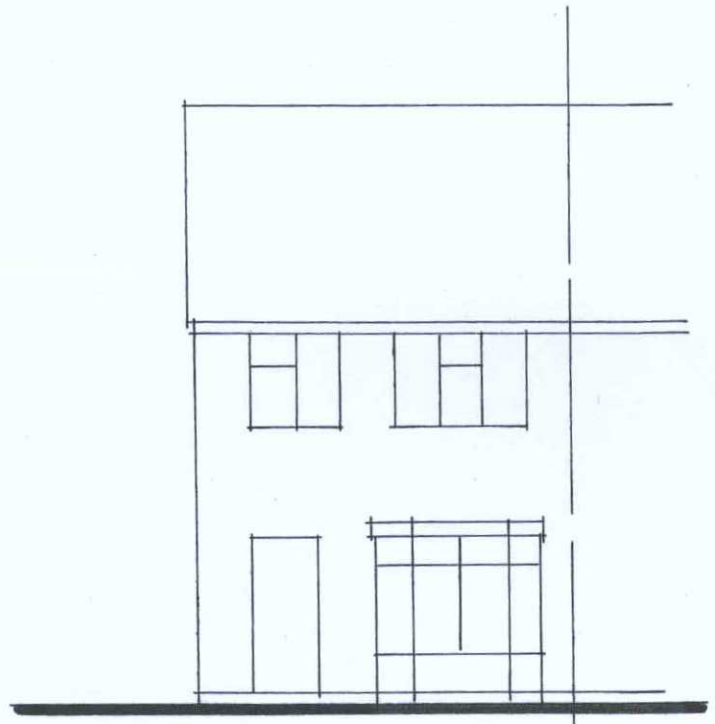

Existing South Elevation

Existing Elevations - Scale: 1/100



Existing East Elevation

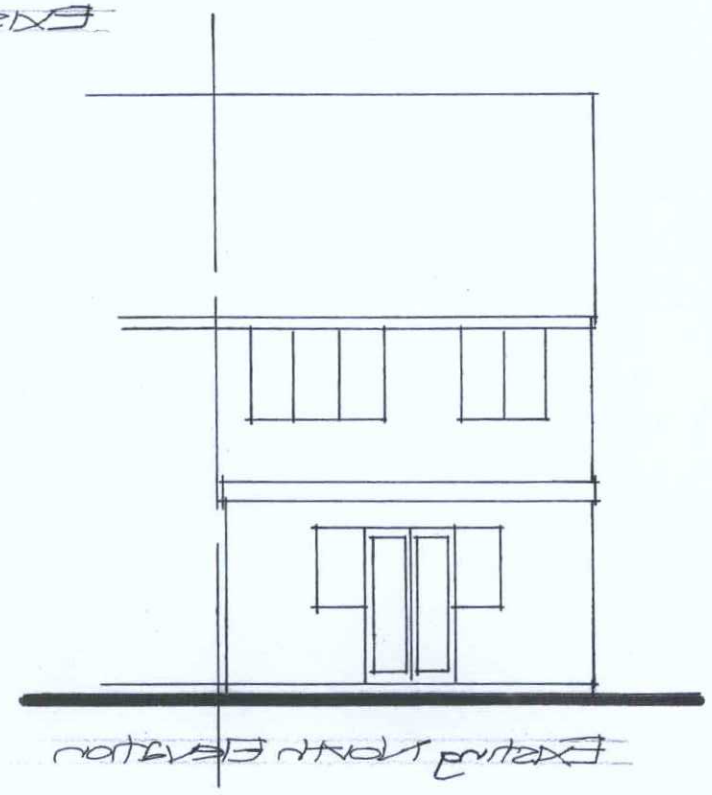

Existing North Elevation

Loft Conversion:
15 THE GROVELANDS
LANCING
WEST SUSSEX BN15 8HY

Paul Trussler
44 Firle Road
Lancing
West Sussex
BN15 0NZ

Drawing No. 218/559/2