

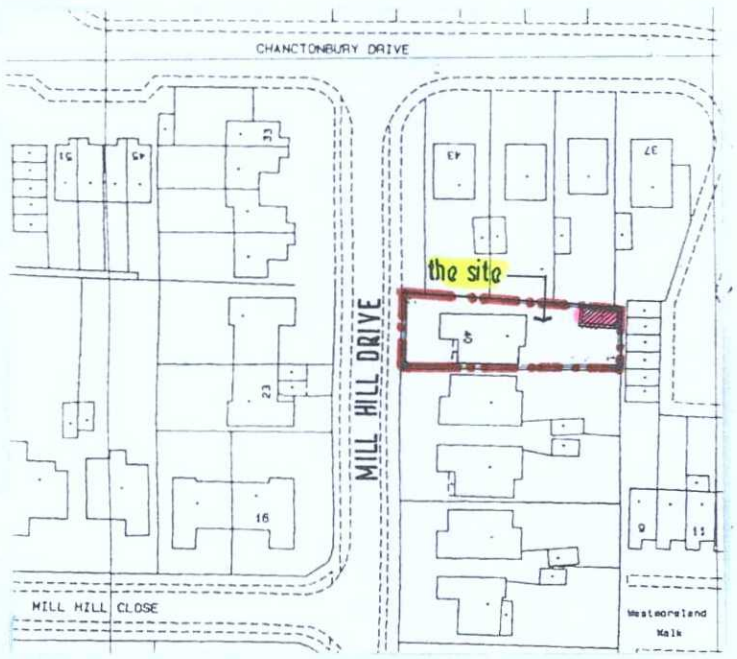


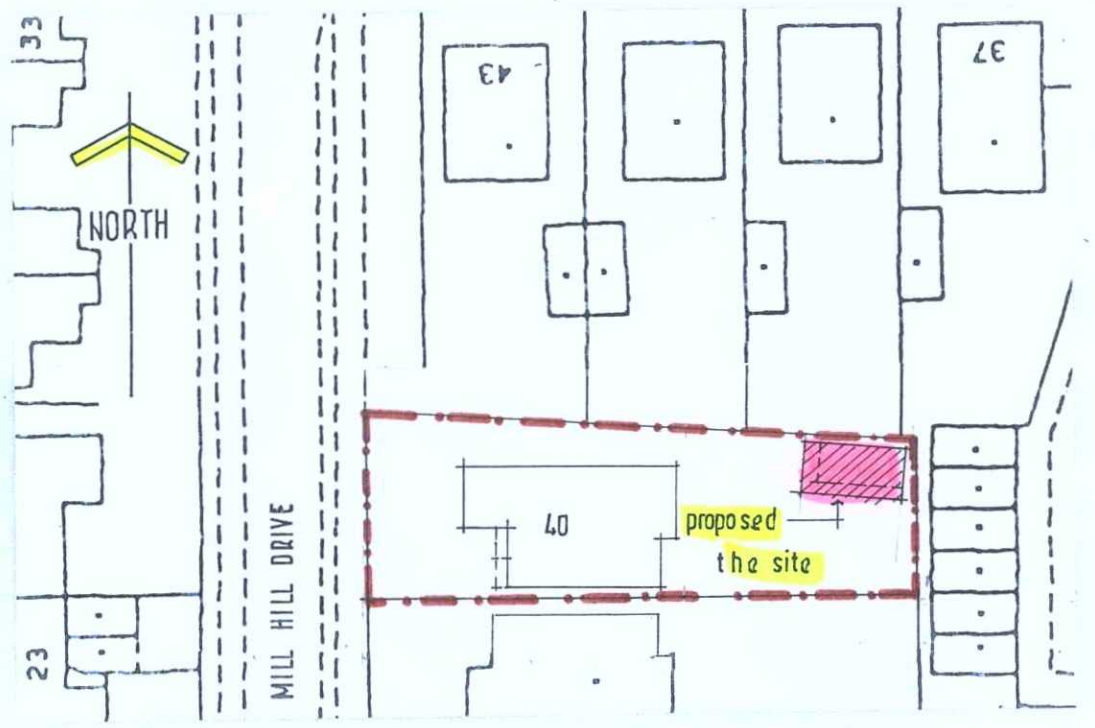

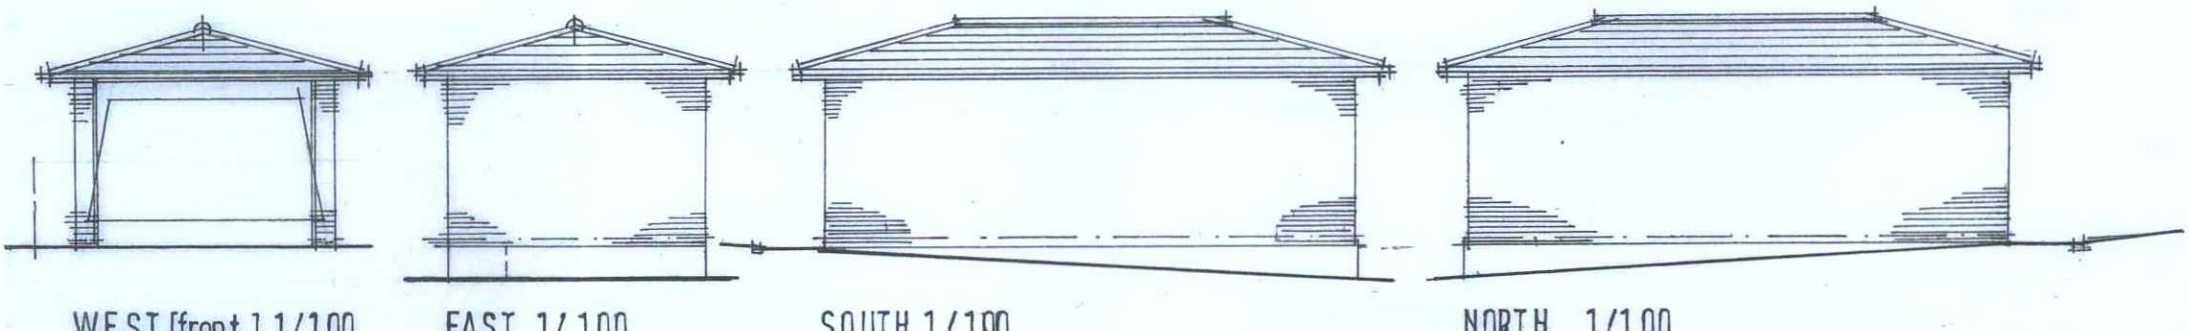


WEST [front] 1/100 [proposed]

EAST 1/100 [proposed]

SOUTH 1/100 [proposed]

NORTH 1/100 [proposed]

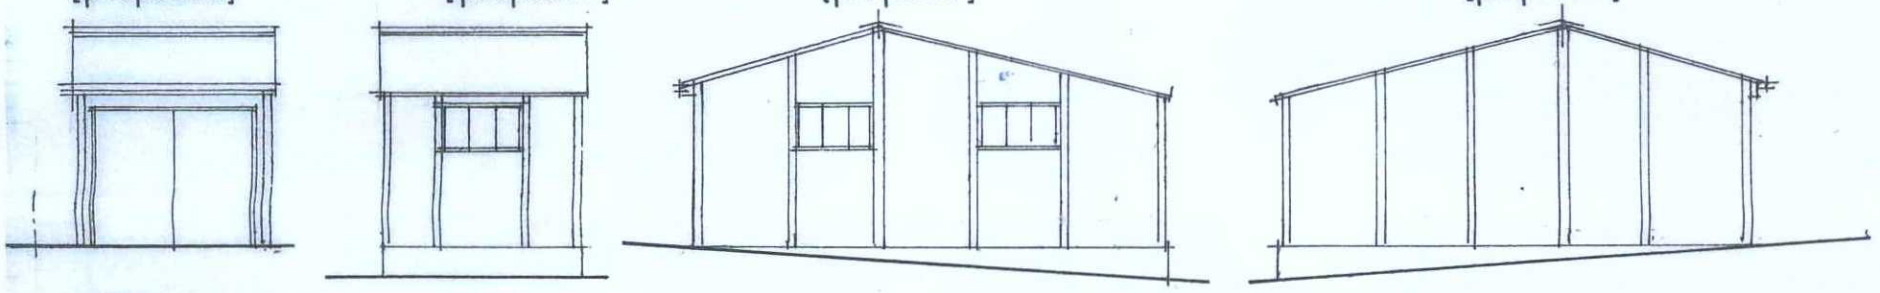


WEST [front] 1/100 [existing]


EAST 1/100 [existing]

SOUTH 1/100 [existing]


NORTH 1/100 [existing]

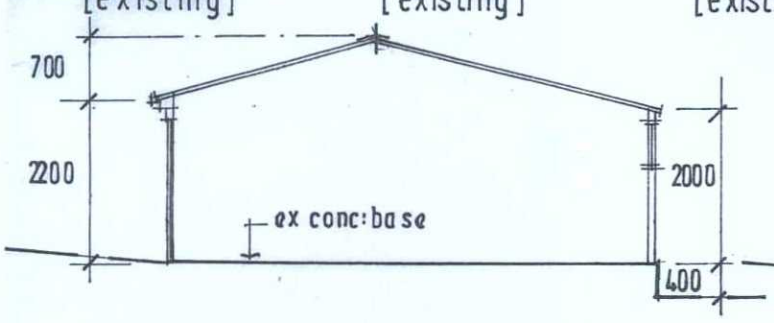


SECTION A:A 1/100 [existing]

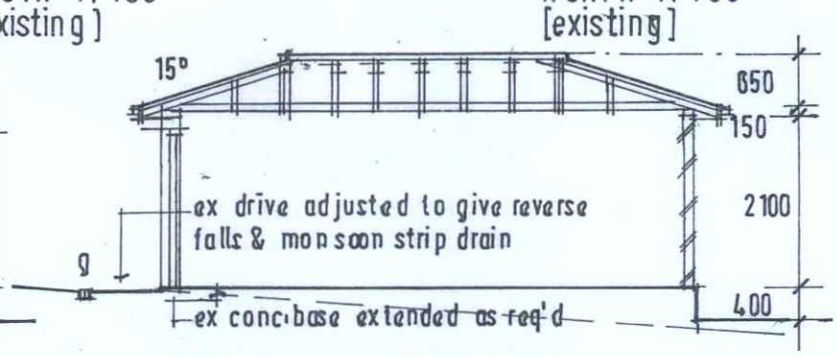


SECTION A:A 1/100 [proposed]

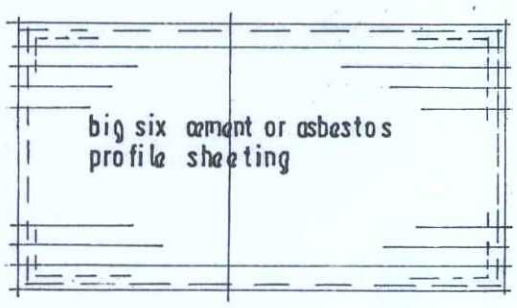


ROOF PLAN 1/100 [existing]

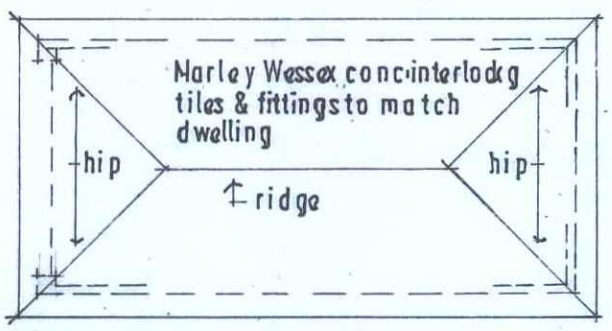

ROOF PLAN 1/100 [proposed]

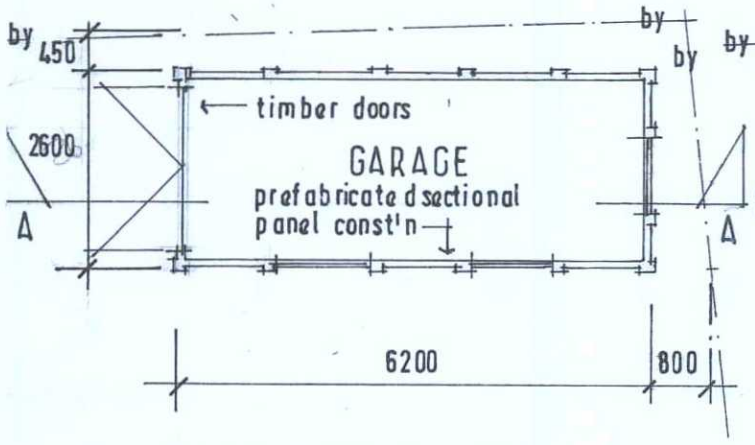

PLAN 1/100 [existing]

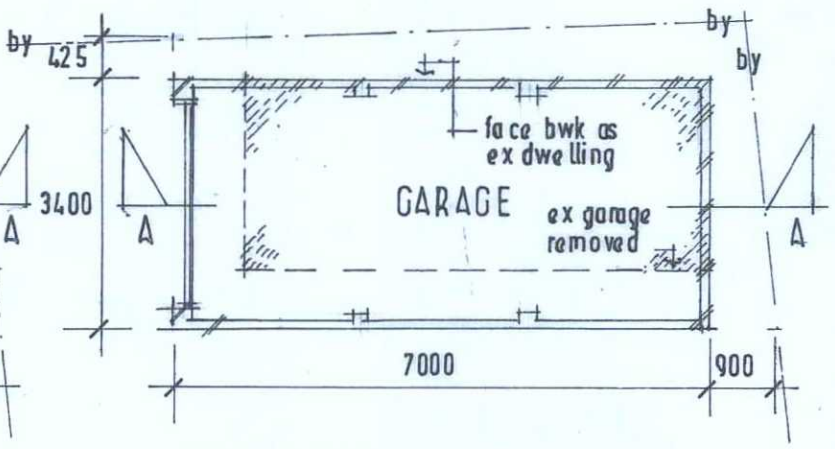

PLAN 1/100 [proposed]

ADUR & WORTHING
PLANNING SERVICES

PLAN	AWDM/ 0092/16
DATE VALID	- 1 FEB 2016

TREVOR E. UNSTED LTD
55-57 SEA LANE • RUSTINGTON • WEST SUSSEX • BN16 2RQ Tel: 01903 859090

Client: MR: & MRS: R. OSBOURNE.

Project: REPLACEMENT GARAGE 40; MILL HILL DRIVE: SHOREHAM-BY-SEA; W/SUSSEX: BN43 5TL.

Drawing:

Scale: AS SHOWN

Date: OCT 2015

Drawn: tu

Copyright: "

Drawing No.: 15/4273/1

Revisions:

The contractor must check all dimensions and levels on site [redacted]

It is the contractor's responsibility to ensure compliance with all statutory authority requirements, carry out works with total regard to existing and retained structure. Works and materials to latest CP/BS.

Drawing to be read in strict accordance with engineer's information where applicable.

All structural timber C16 unless otherwise noted. All structural and external timber pressure impregnated with preservative, cut ends site swabbed with Cuprinol or similar treatment.

Local authority to witness satisfactory test on all new and affected foul/storm drainage.