

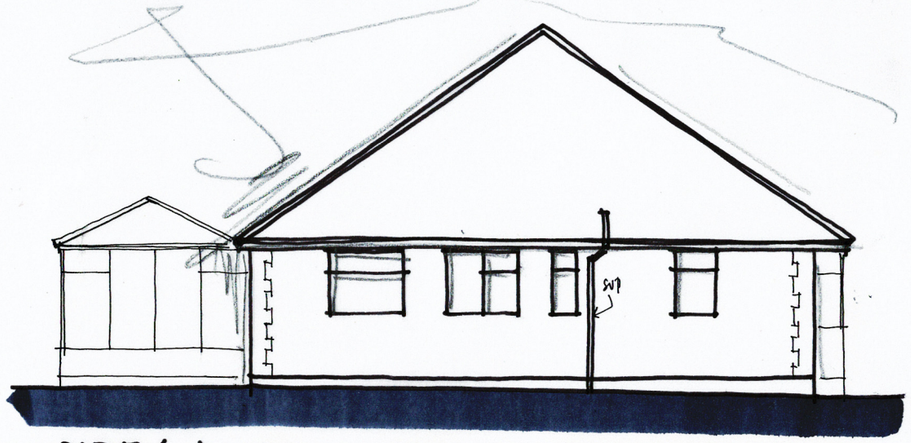


SIDE (n)

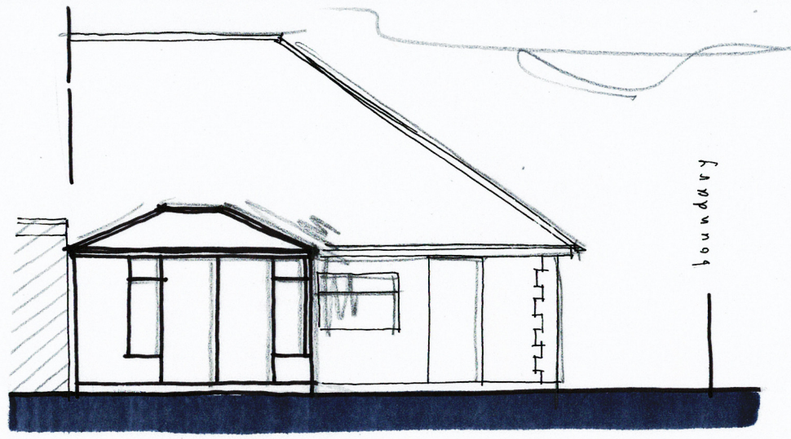


REAR (e)

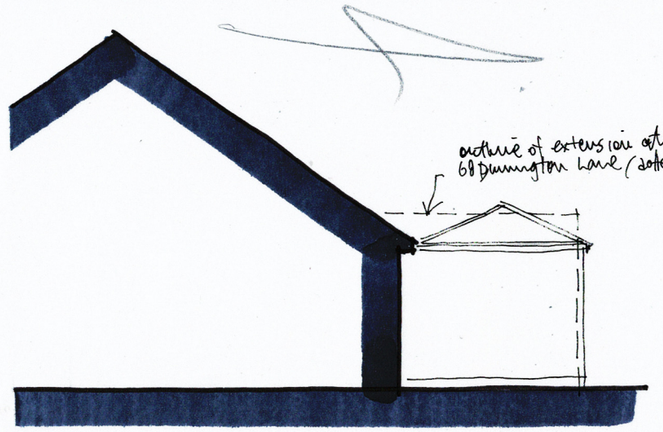

SIDE (s) ELEVATION 1:100 @ A3

0 1 2 3 4 5m
metres

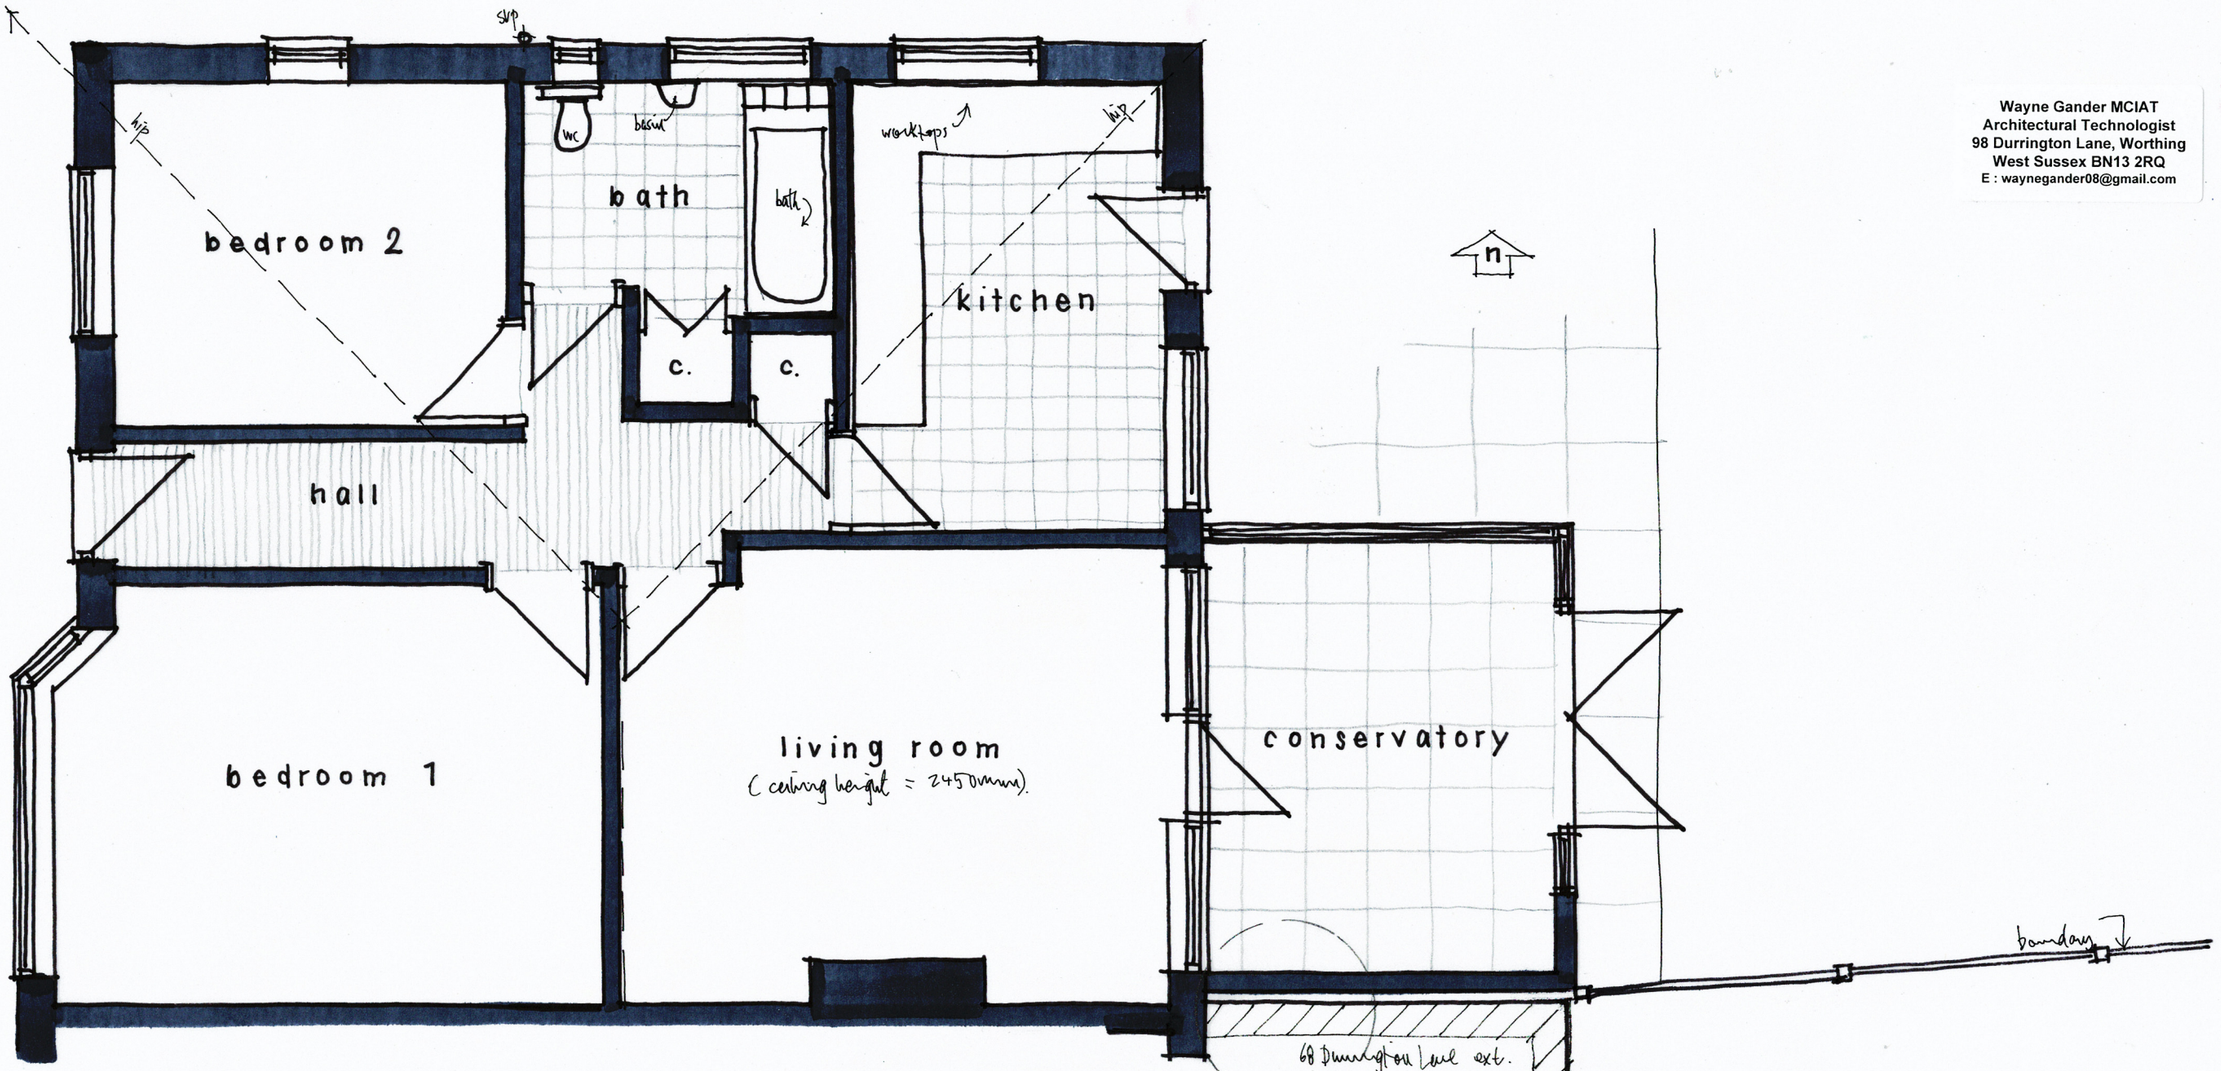

GROUND FLOOR PLAN 1:50 @ A3

0 1 2 3 4 5m
metres

Wayne Gander MCIAT
Architectural Technologist
98 Durrington Lane, Worthing
West Sussex BN13 2RQ
E : waynegander08@gmail.com

70 DURRINGTON LANE, WORTHING
Existing details 01
Feb 2024