
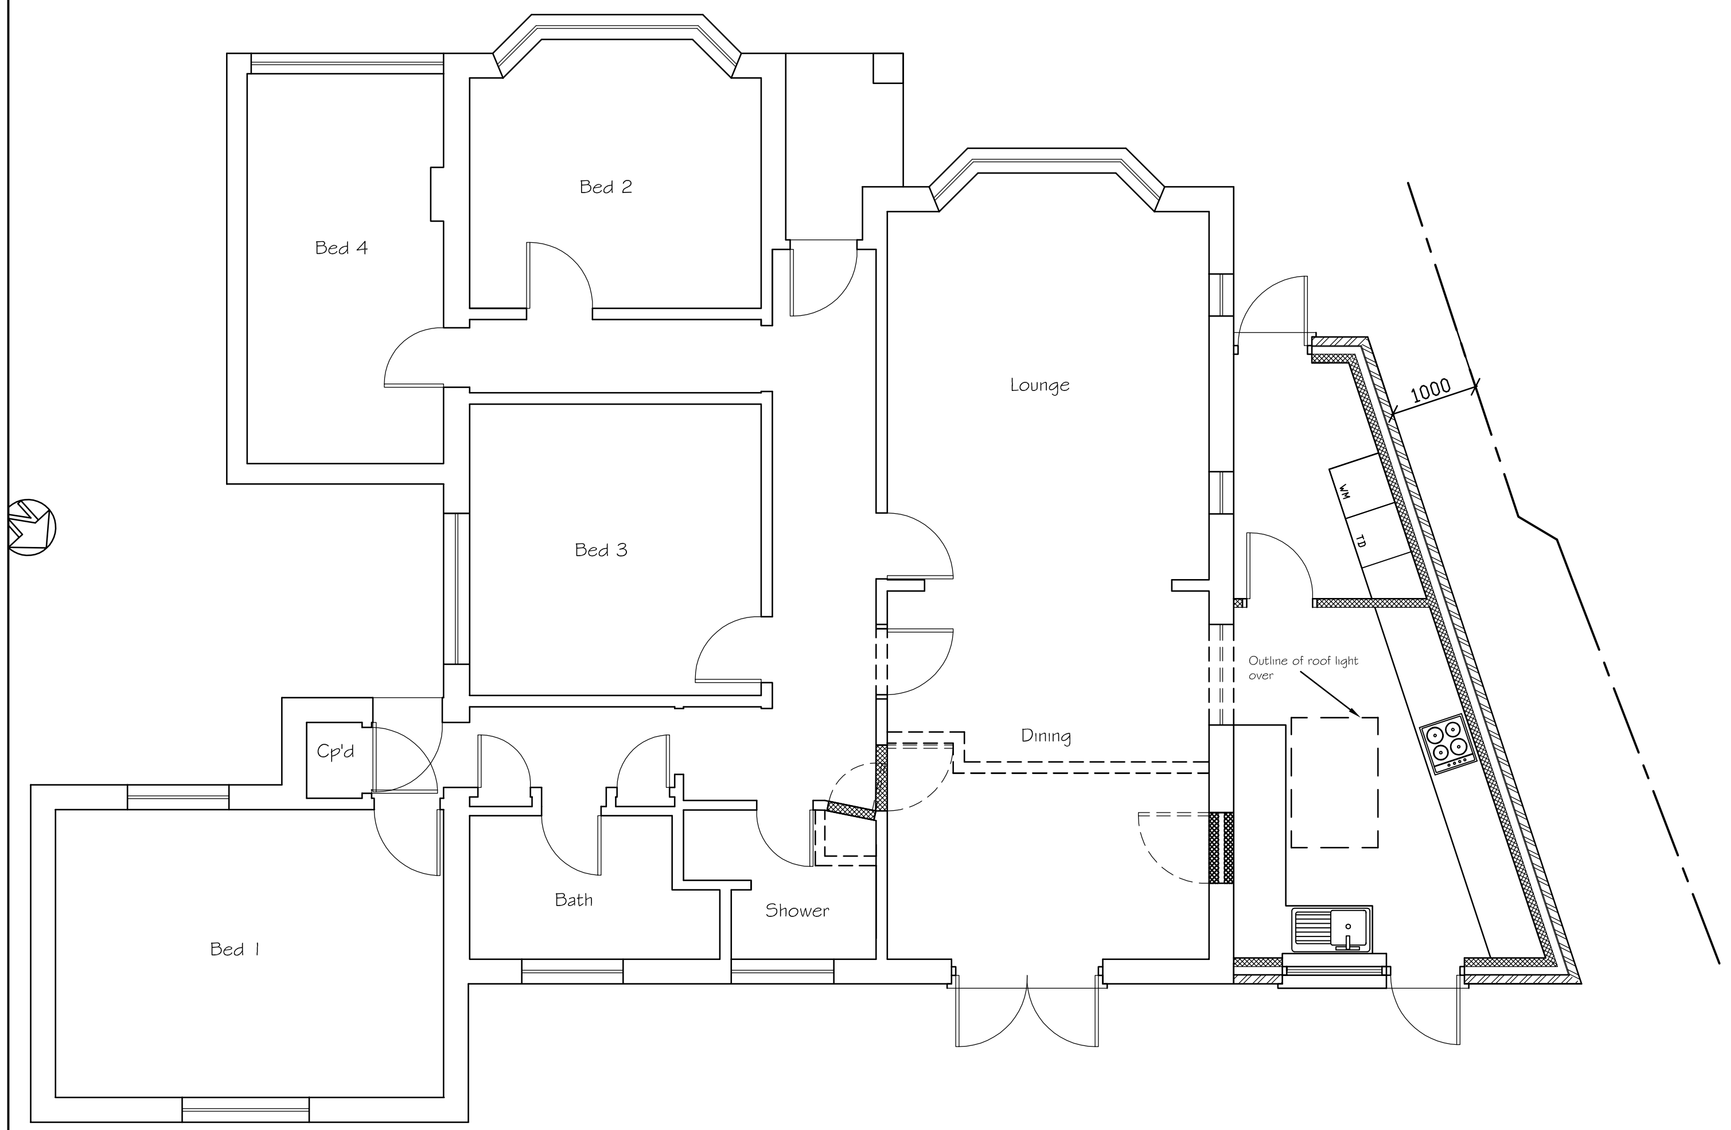


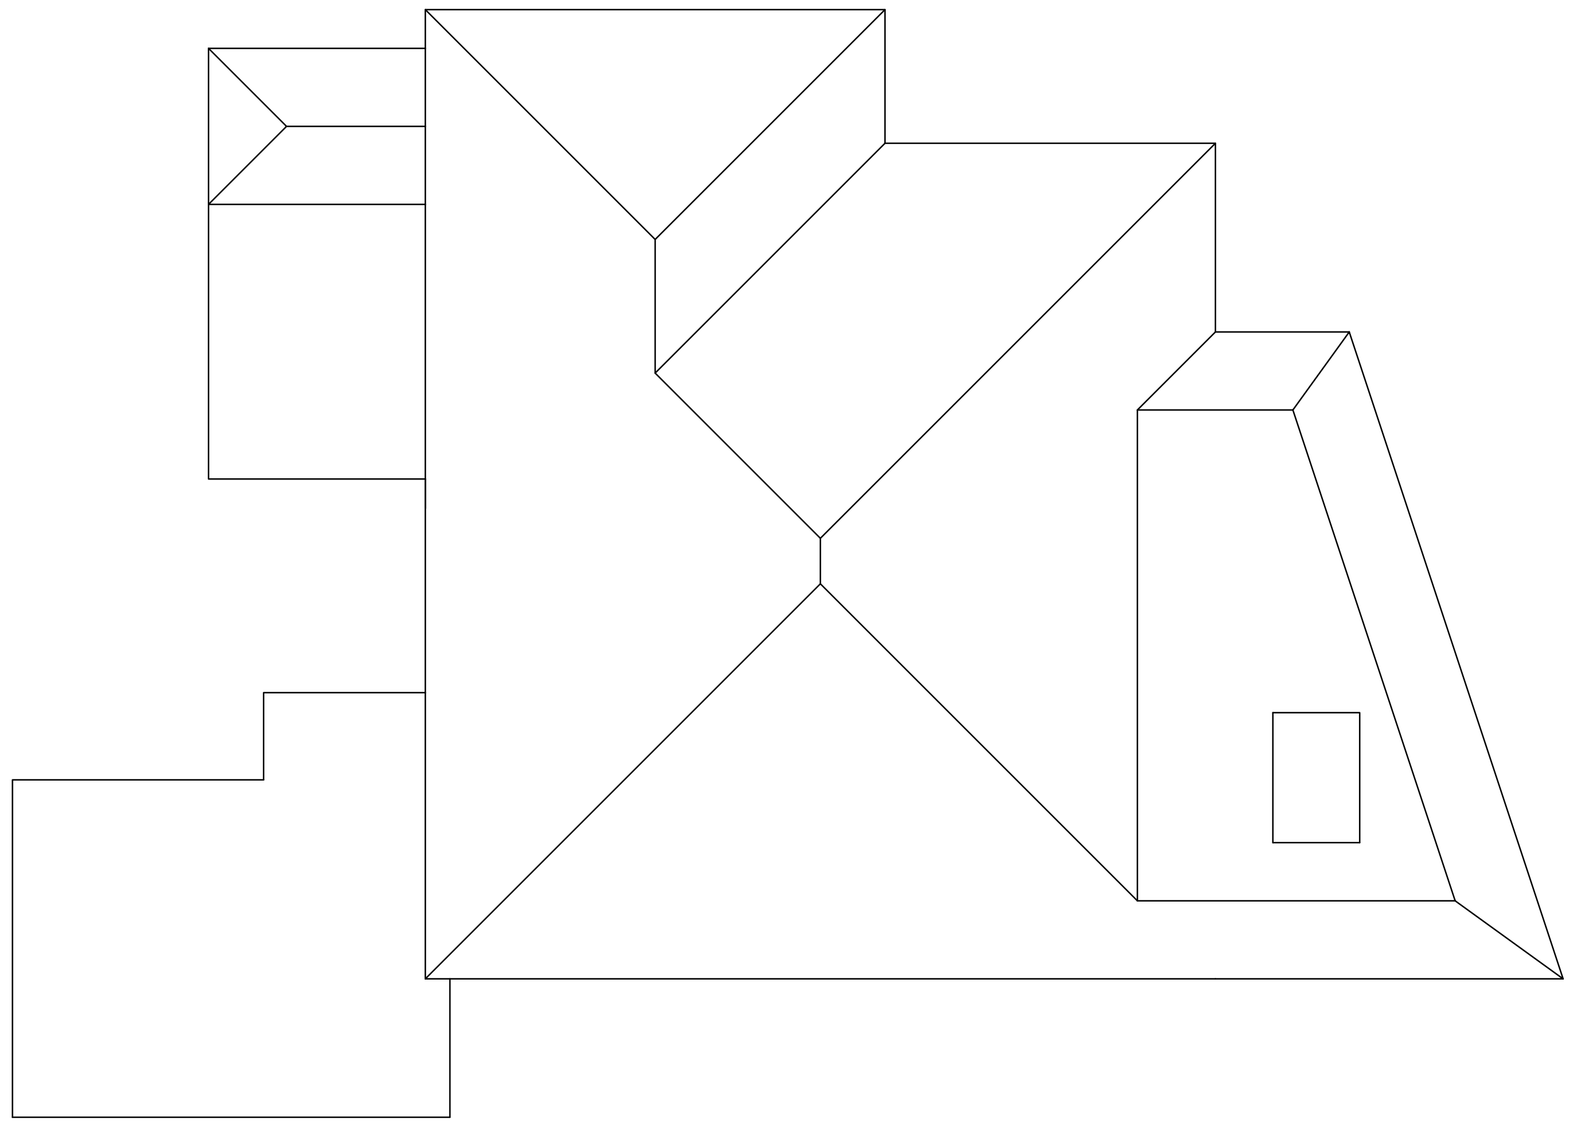


Proposed Ground Floor Plan


Proposed Roof Plan

0 0.5 1 2 3 4 5 6 7 8 9 10

SCALE 1:50

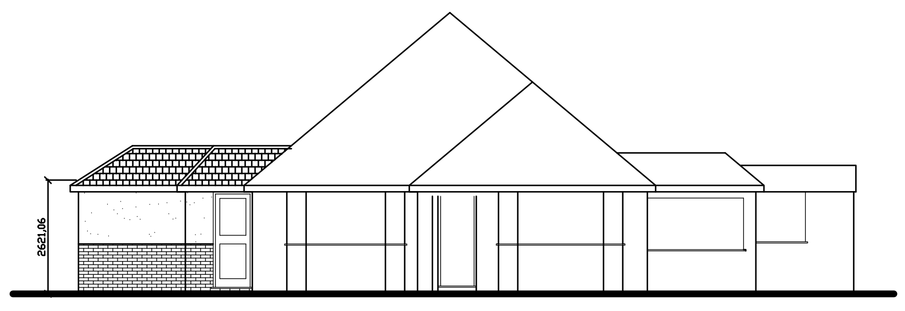


Proposed Front (South-West) Elevation

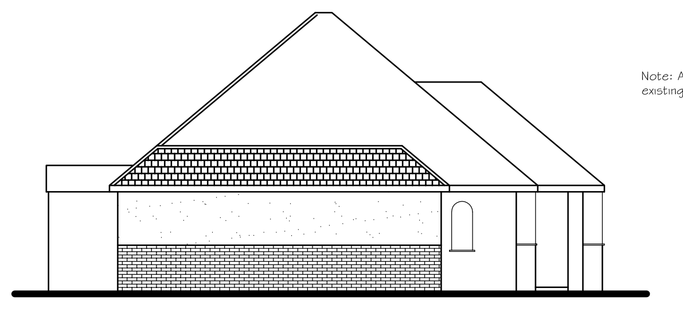

Proposed Side (North-West) Elevation

Note: All materials to match existing

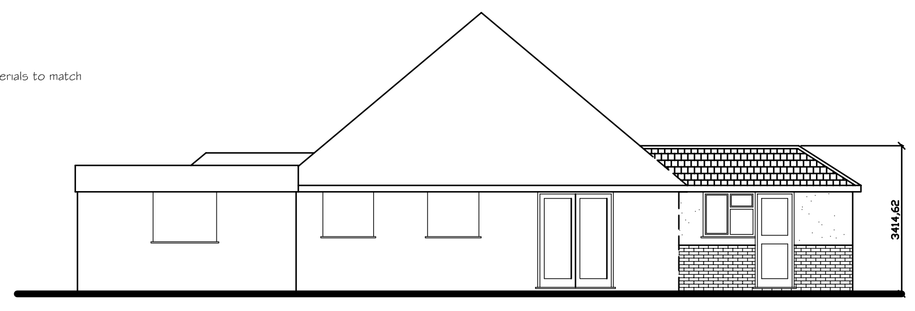

Proposed Rear (North-East) Elevation

0 0.5 1 2 3 4 5 6 7 8 9 10

SCALE 1:100

Tony Rogers
Building Consultants
Address: 40 Dawn Crescent, Upper Beeding
West Sussex, BN44 3WH
Telephone: 01903 815225 Fax: 01903 815225

Rev.	Date:	Revision Description:

Client: Mr & Mrs G Sinquard

Address: 14 Green field Close
Southwick
West Sussex
BN42 4TQ

Project: Proposed single storey side extension

Scale: 1:50 1:100
Paper Size A1

Date: March 2024

Drawing No: 24/1570/02

Drawn By: AWR

Revision: