0 1 2M

SCALE BAR.

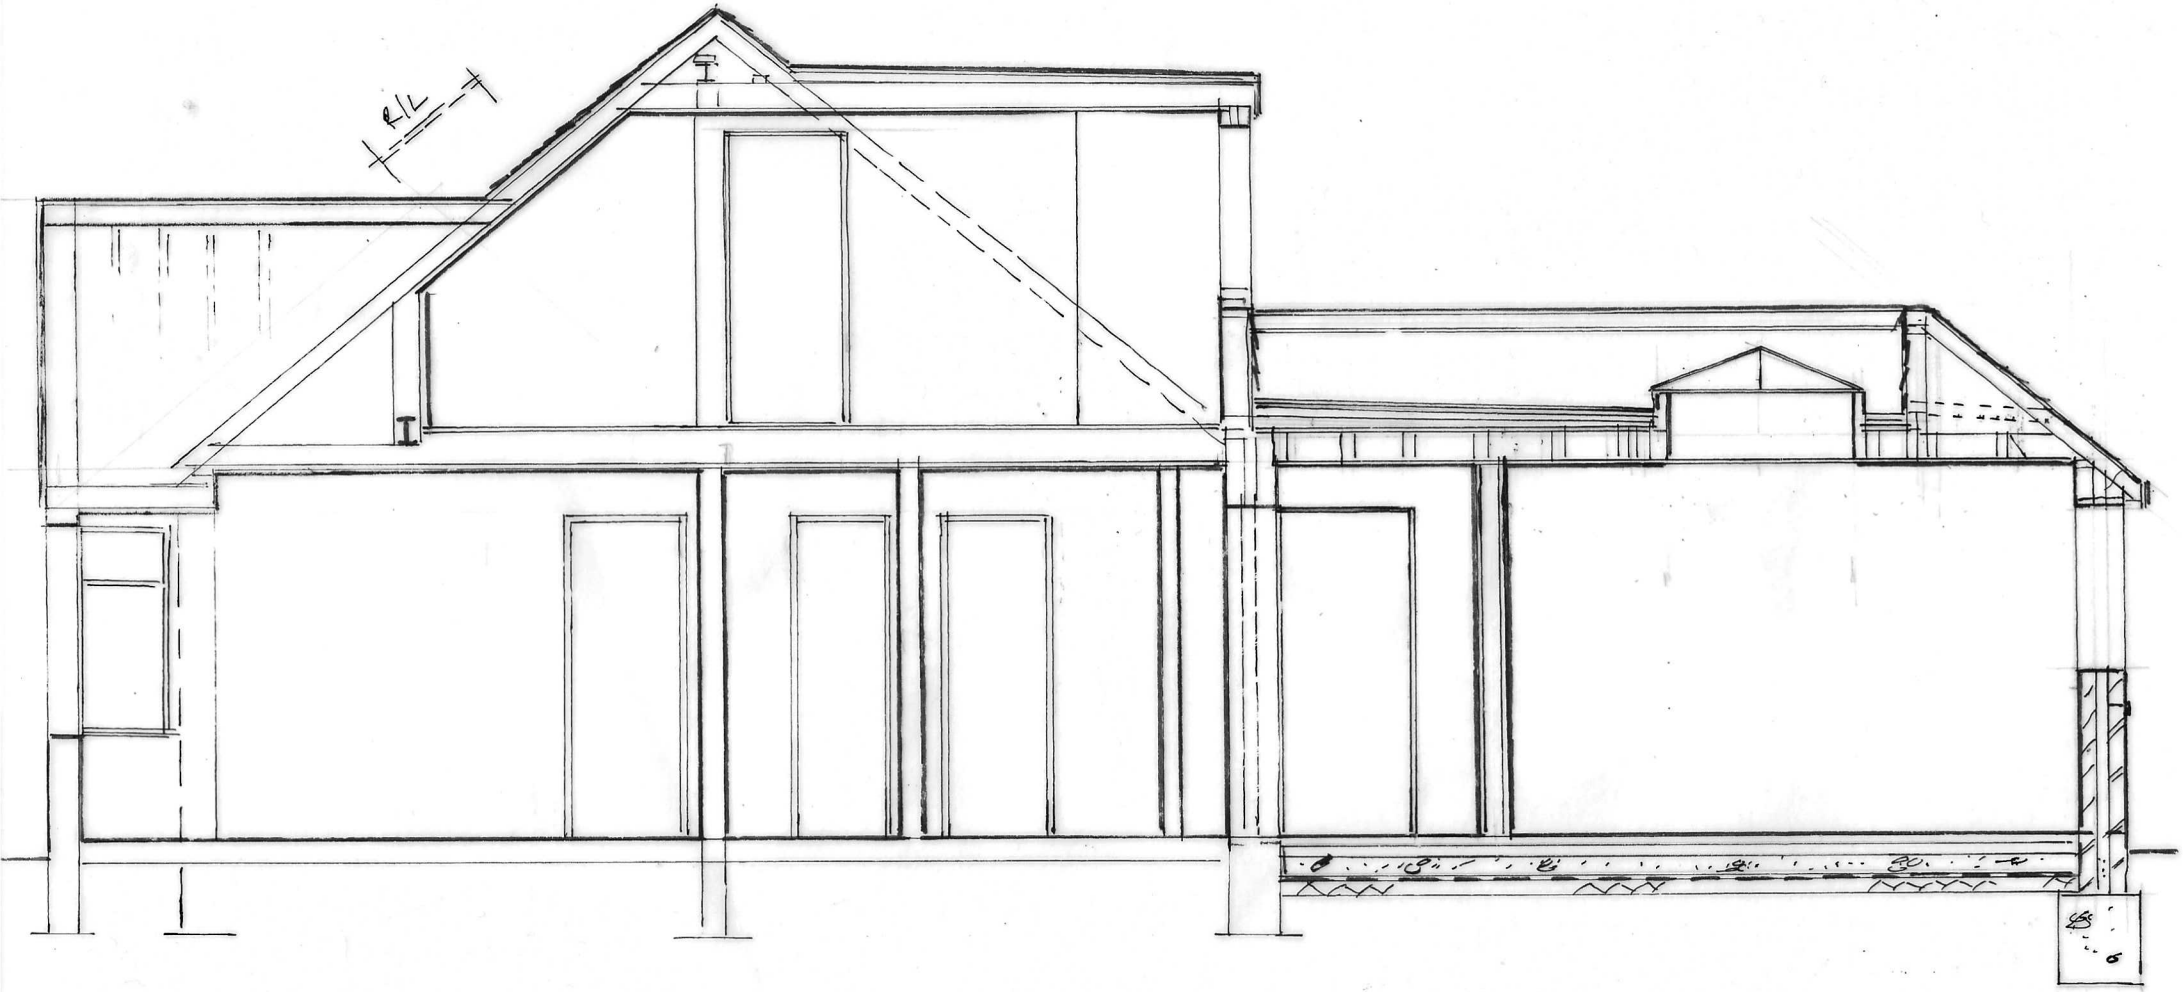

TYPICAL 1:50 SECTION THRO' BUILDING.

11, SAXONY ROAD. WORTHING. W. Sx.

DRWG. NO:
2023/11/3