

SIDE (w)



REAR (s)

SCHEDULE OF FINISHES
All materials to be of similar appearance to the existing property.

ELEVATIONS	: face brickwork to match existing
FLAT ROOF	: composte GRP finish
WINDOWS/DOORS	: white PVCu and double glazed
R/W GOODS	: brown squareline guttering & downpipes

THE CONTRACTOR IS TO PROVIDE SAMPLES FOR APPROVAL BY
THE CLIENT & THE LOCAL PLANNING AUTHORITY IF REQUIRED.



SIDE (e) ELEVATION 1:100 @ A3

0 metres 5m

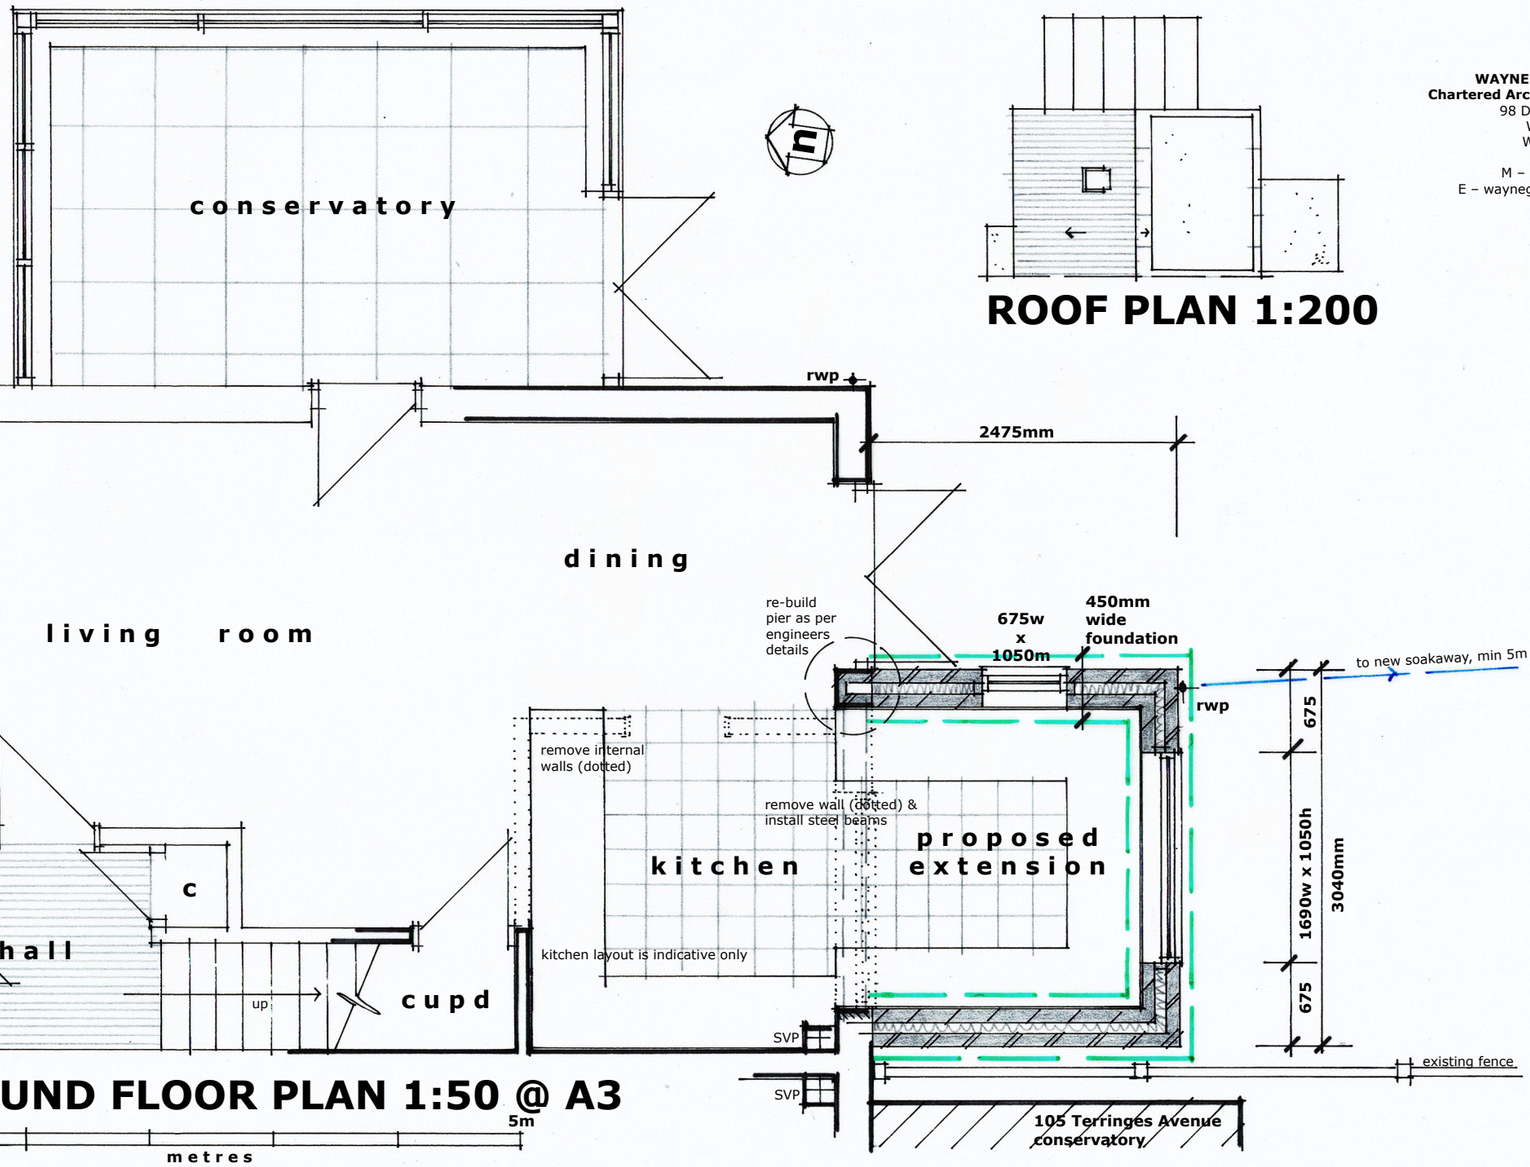

GROUND FLOOR PLAN 1:50 @ A3

0 metres 5m

ROOF PLAN 1:200

WAYNE GANDER MCIAT
Chartered Architectural Technologist
98 Durrington Lane
WORTHING
West Sussex
BN13 2RQ
M – 07808 887896
E – waynegander08@gmail.com

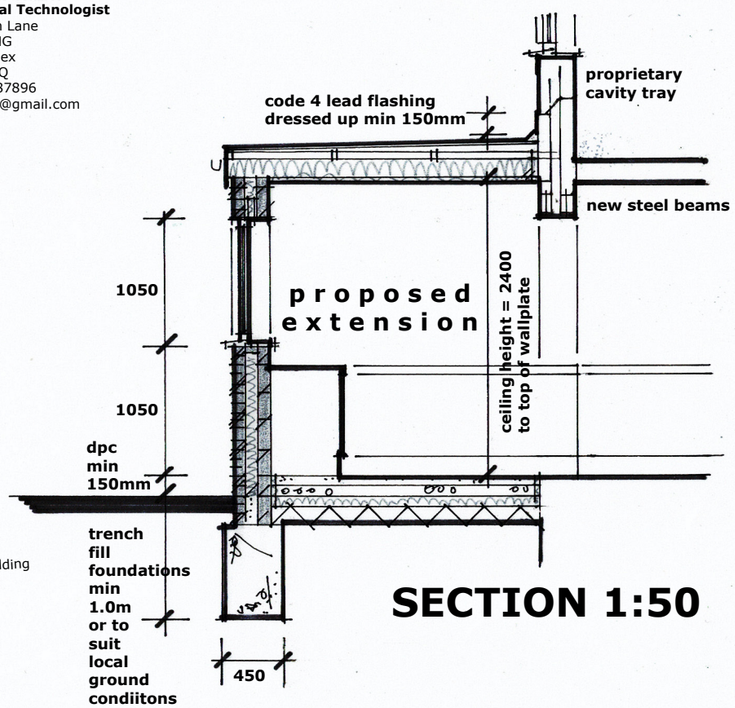

SECTION 1:50

103 TERRINGES AVENUE, WORTHING
Proposals WT/TA/03
Dec 2023