

T.P. OFFICE COPY
RECEIVED STAMP
DEPOSITED 24.08.10
WB / TP HER NO 10/0743/FUL
WORTHING BOROUGH COUNCIL
- 4 OCT 2010
CONSENT GRANTED
SUBJECT TO CONDITIONS

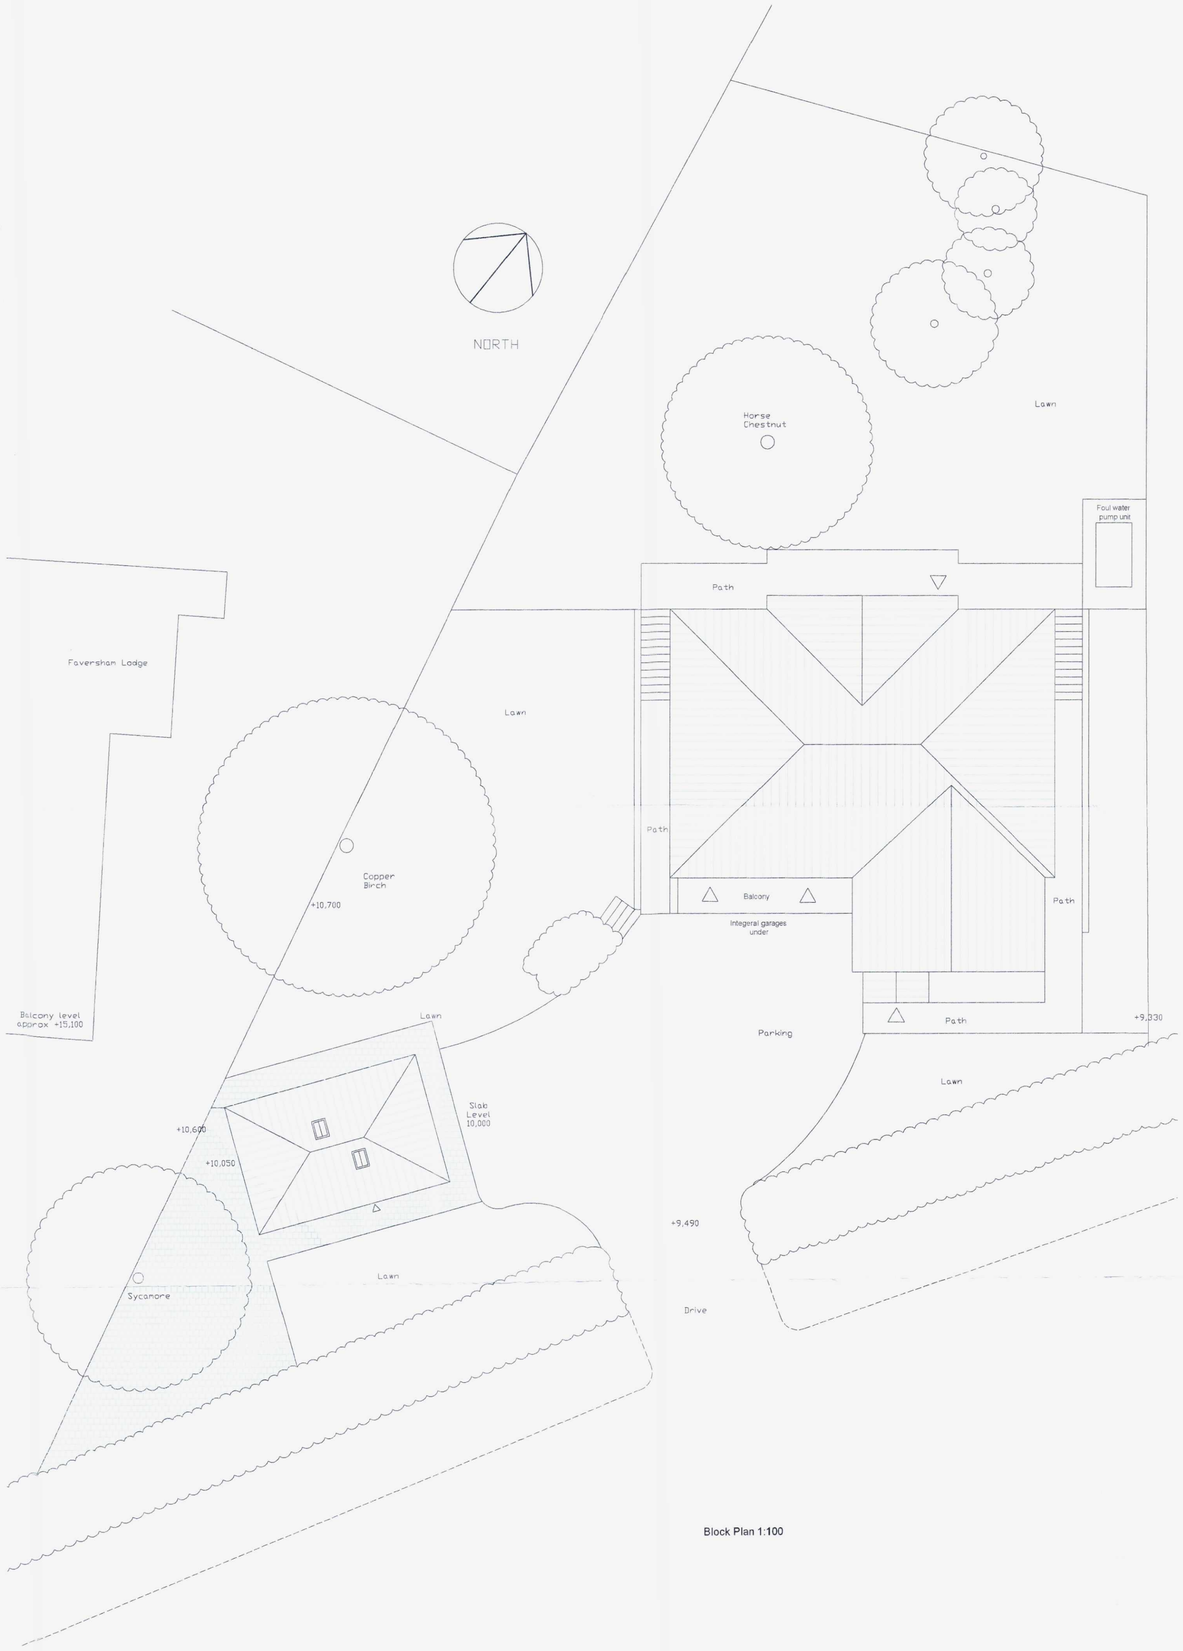

Block Plan 1:100

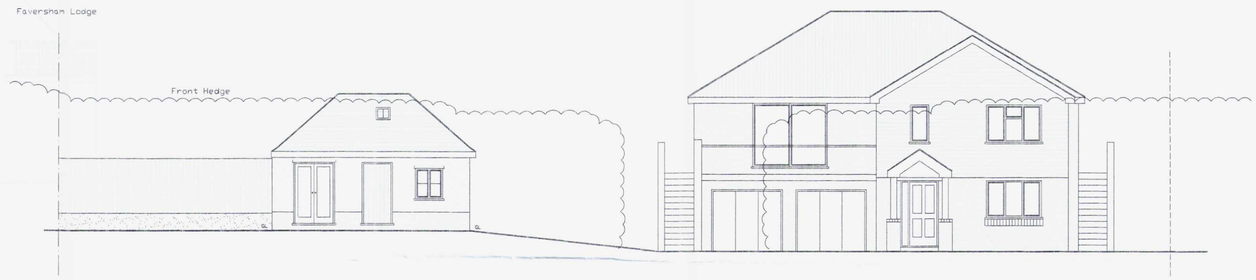

Front Street Elevation

Colin Jessey Associates				
29 Parkfield Rd, Worthing, BN13 1EP, Tel. 01903 212019, www.colinjessey.co.uk				
Client	Mrs A Beresford			
Contract	Silver Birches, Gorse Lane, High Salvington, Worthing, BN13 3BX			
Title	Proposed Block Plan & Street Elevation			
DWG. No.	57.07.07	Scale: 1:100	Date: 30/8/07	Drawn By: S.D
Rev.				
Details				Date: