

Existing Front Elevation
Scale 1:100



Existing Side Elevation (part)
Scale 1:100



Existing Rear Elevation
Scale 1:100




Proposed Front Elevation
Scale 1:100




Proposed Side Elevation (part)
Scale 1:100




Proposed Rear Elevation
Scale 1:100

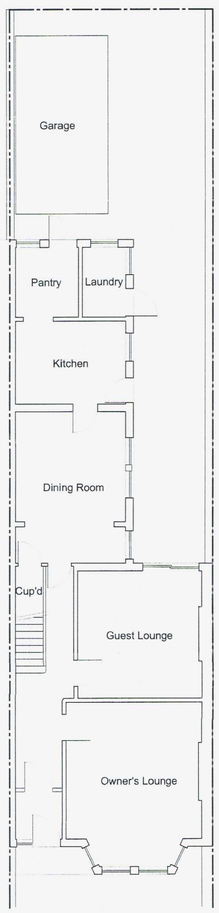


Existing Ground Floor Plan
Scale 1:100

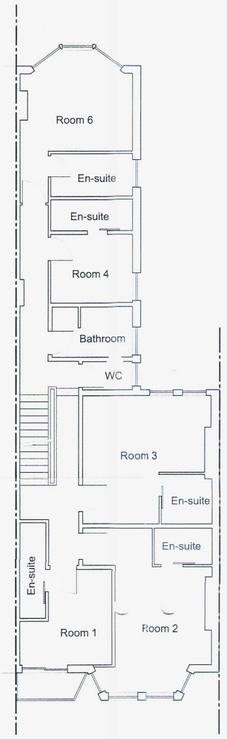


Existing First Floor Plan
Scale 1:100

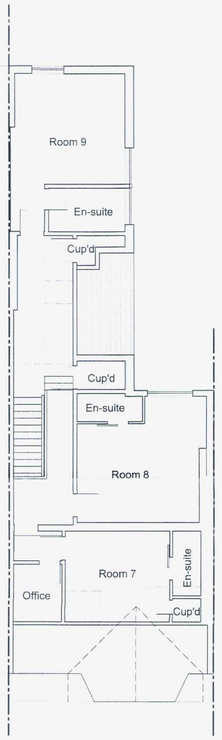


Existing Second Floor Plan
Scale 1:100

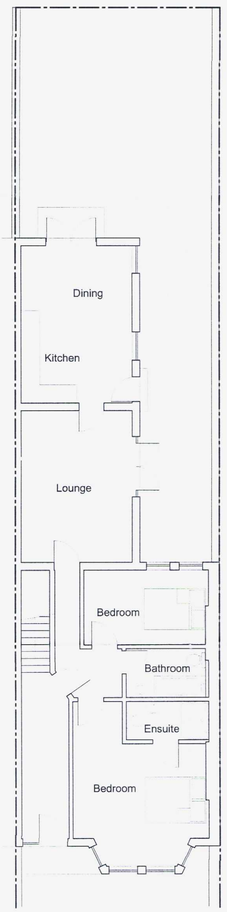

Proposed Ground Floor Plan
Scale 1:100

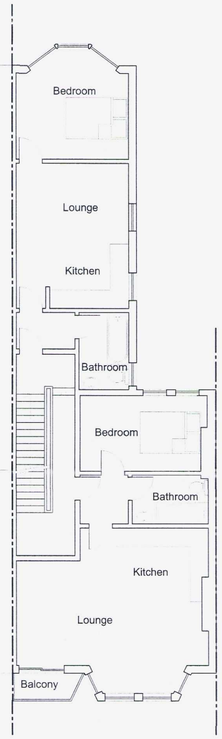

Proposed First Floor Plan
Scale 1:100

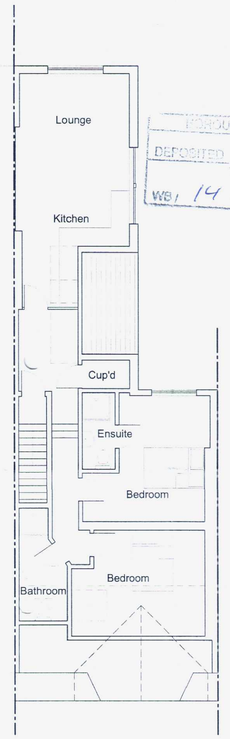

Proposed Second Floor Plan
Scale 1:100

Notes:

Unless otherwise noted, all windows and doors are to be clear glazed.

A Entirely obscure-glazed, no opening less than 1.7m above finished floor level.

B Obscure glazed up to 1.7m above finished floor level and clear glazed above. No opening less than 1.7m above finished floor level.

T.P. OFFICE COPY

WORTHING BOROUGH COUNCIL
DEPOSITED WB/10/0972/FUL
RECEIVED
WB: 14 12 10

Rev:	Description:	Date:
C	Ground floor revised to one 2-bed flat, first floor front flat kitchen moved, revisions to north & west ele' glazing.	10/12/10
B	GF patio doors added, FF front flat kitchen moved, bedroom revised, SF en-suite removed, bathr'm added.	25/08/10
A	Layout & elevations revised	13/08/10
-	-	
-	REVISED PLAN	

HORIZON DESIGN

Horizon Design Ltd
34 Railway Approach
Worthing
West Sussex, BN11 1UR
T: 01903 205868
E: info@horizon-design.co.uk
W: www.horizon-design.co.uk

WORTHING BOROUGH COUNCIL
- 5 JAN 2010
CONSENT GRANTED
SUBJECT TO CONDITIONS

Client:
Mr & Mrs Baker

Project:
Conversion of Guest House into Flats:
Blair House
11 St George's Road
Worthing
West Sussex, BN11 2DS

Drawing title:
GA Elevations & Floor Plans
- Existing & Proposed

Scale:
1:100 @ A1

Date: 23/07/10
Drawn: KWF

Drawing number: 2483-01
Revision: C