BOROUGH OF WORTHING
DEPOSITED 29.07.10
WB / 10 / 0598 / FULL
TP REF NO.

APPLICATION REFERENCE 10/0589/FULL.

PROPOSED NEW SHOP FRONT

POST OFFICE 8 CRICKETERS PARADE

BROADWATER ST WEST BN14 9DB

SCALE 1:25.

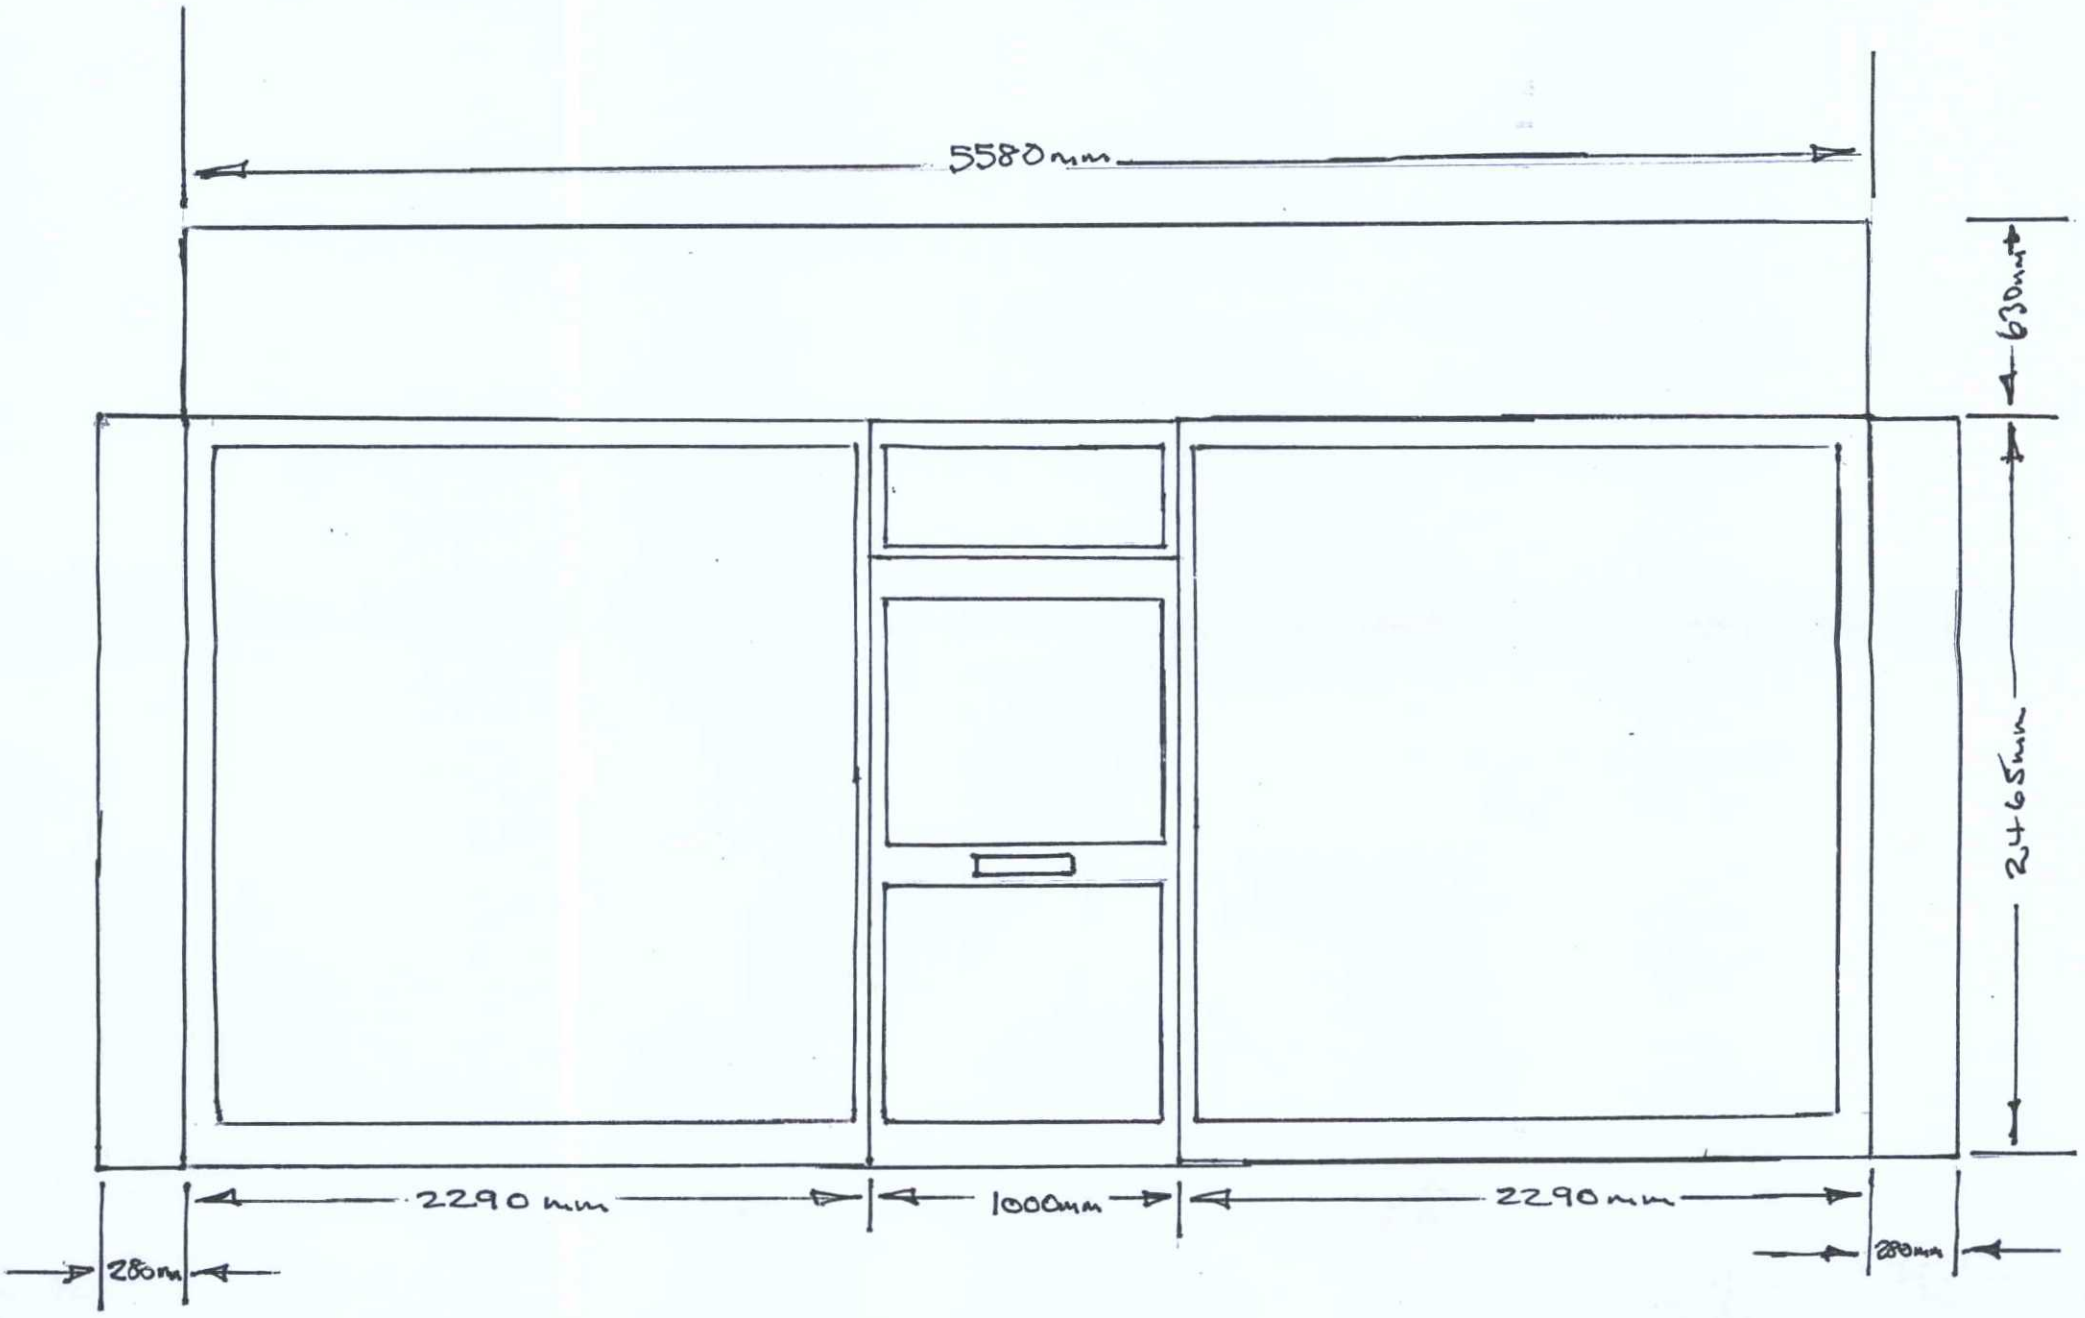

FRONT ELEVATION

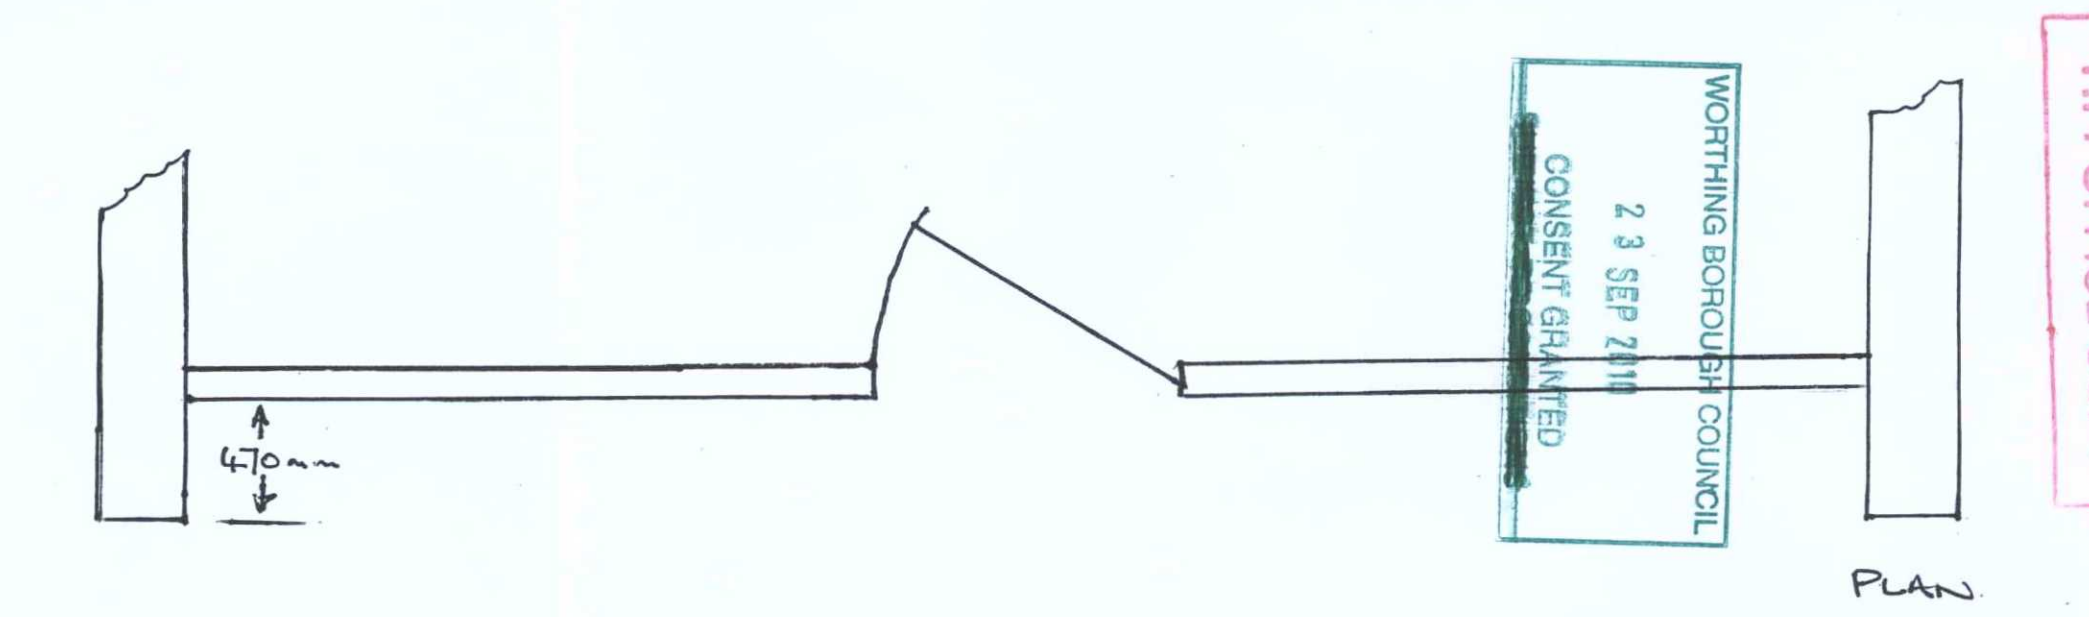

PLAN.

WORTHING BOROUGH COUNCIL
23 SEP 2010
CONSENT GRANTED

T.P. OFFICE COPY