BOROUGH OF WORTHING
DEPOSITED 29.07.10
WB / TP REF NO. 10 / 0589/Full

APPLICATION REFERENCE 10/0589/FULL

EXISTING SHOP FRONT.

POST OFFICE & CRICKETERS PARADE.

BROADWATER ST WEST BN14 9DB

SCALE 1:25.

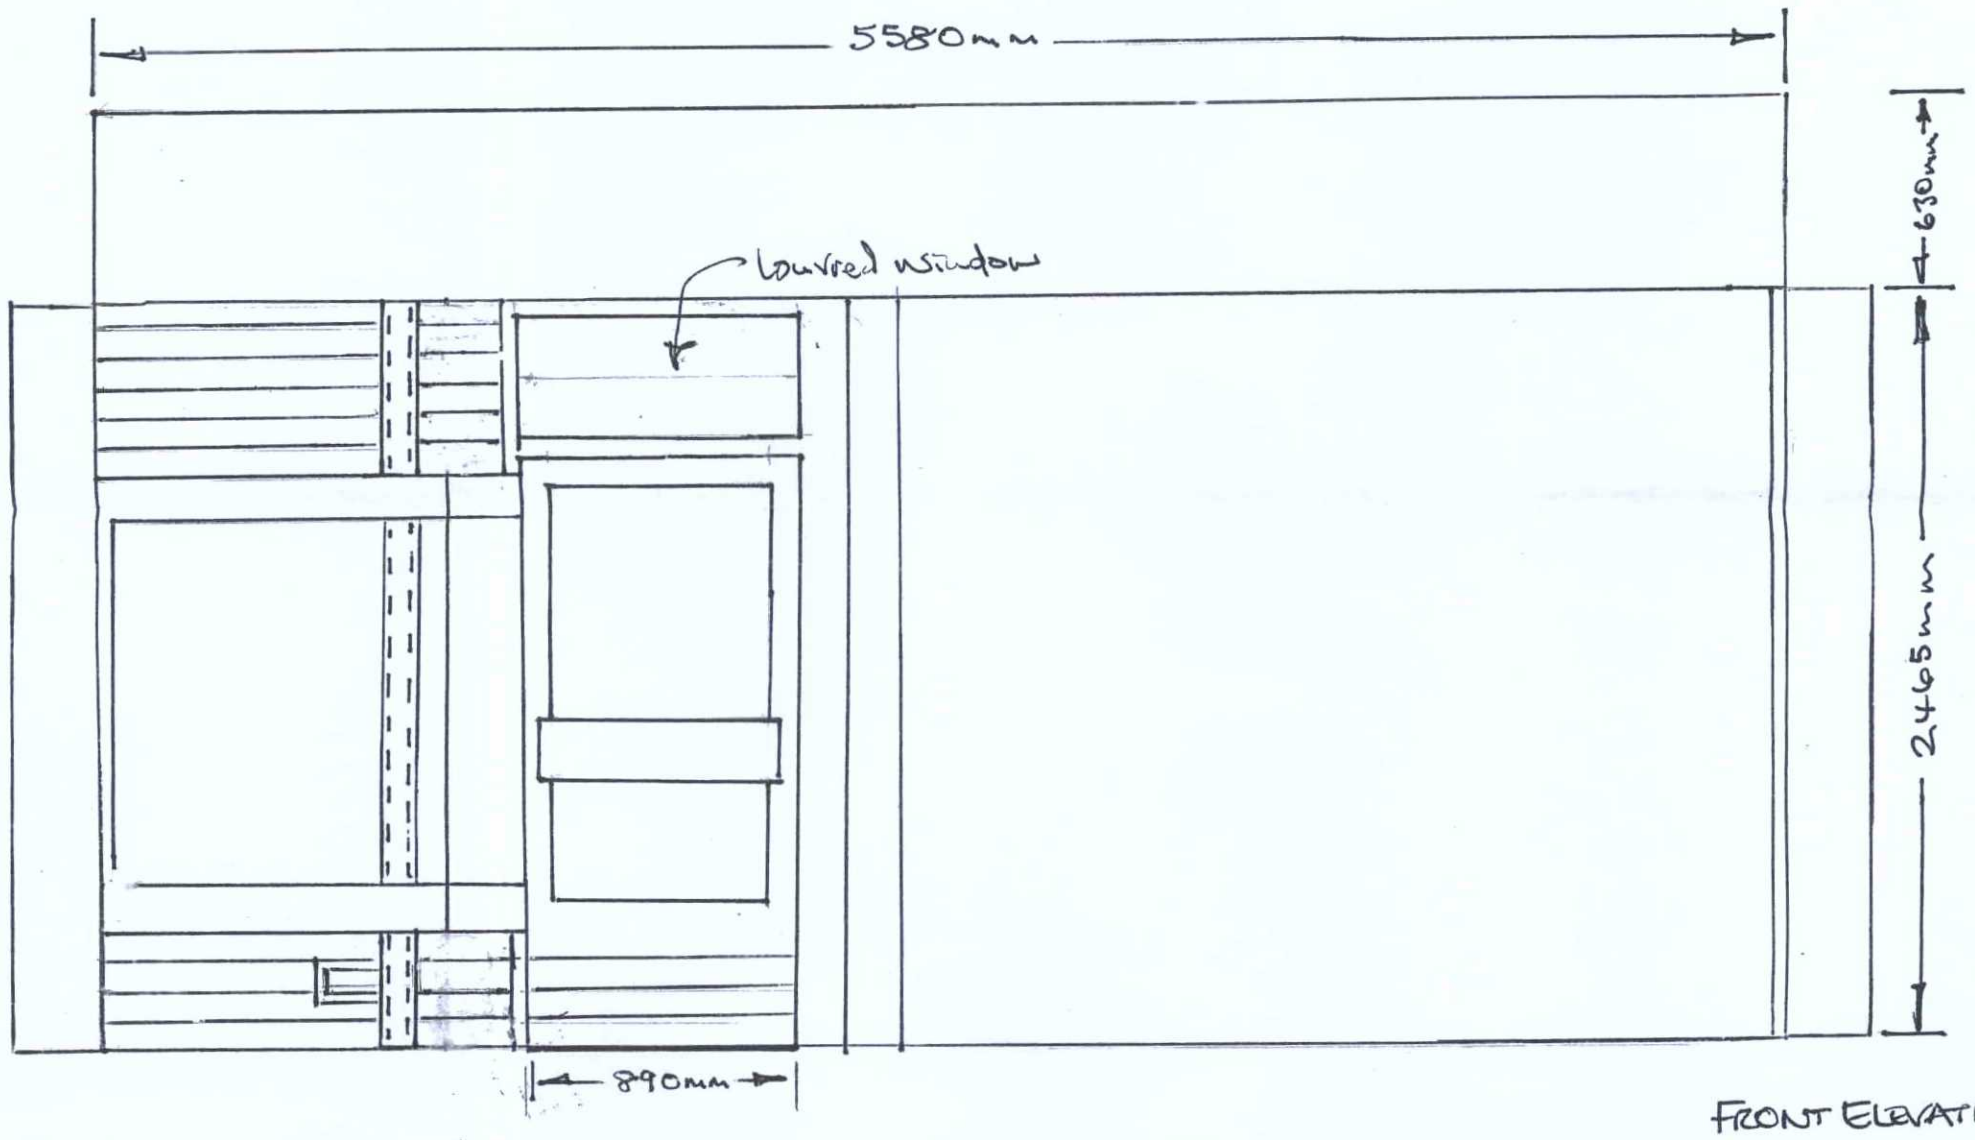

FRONT ELEVATION.

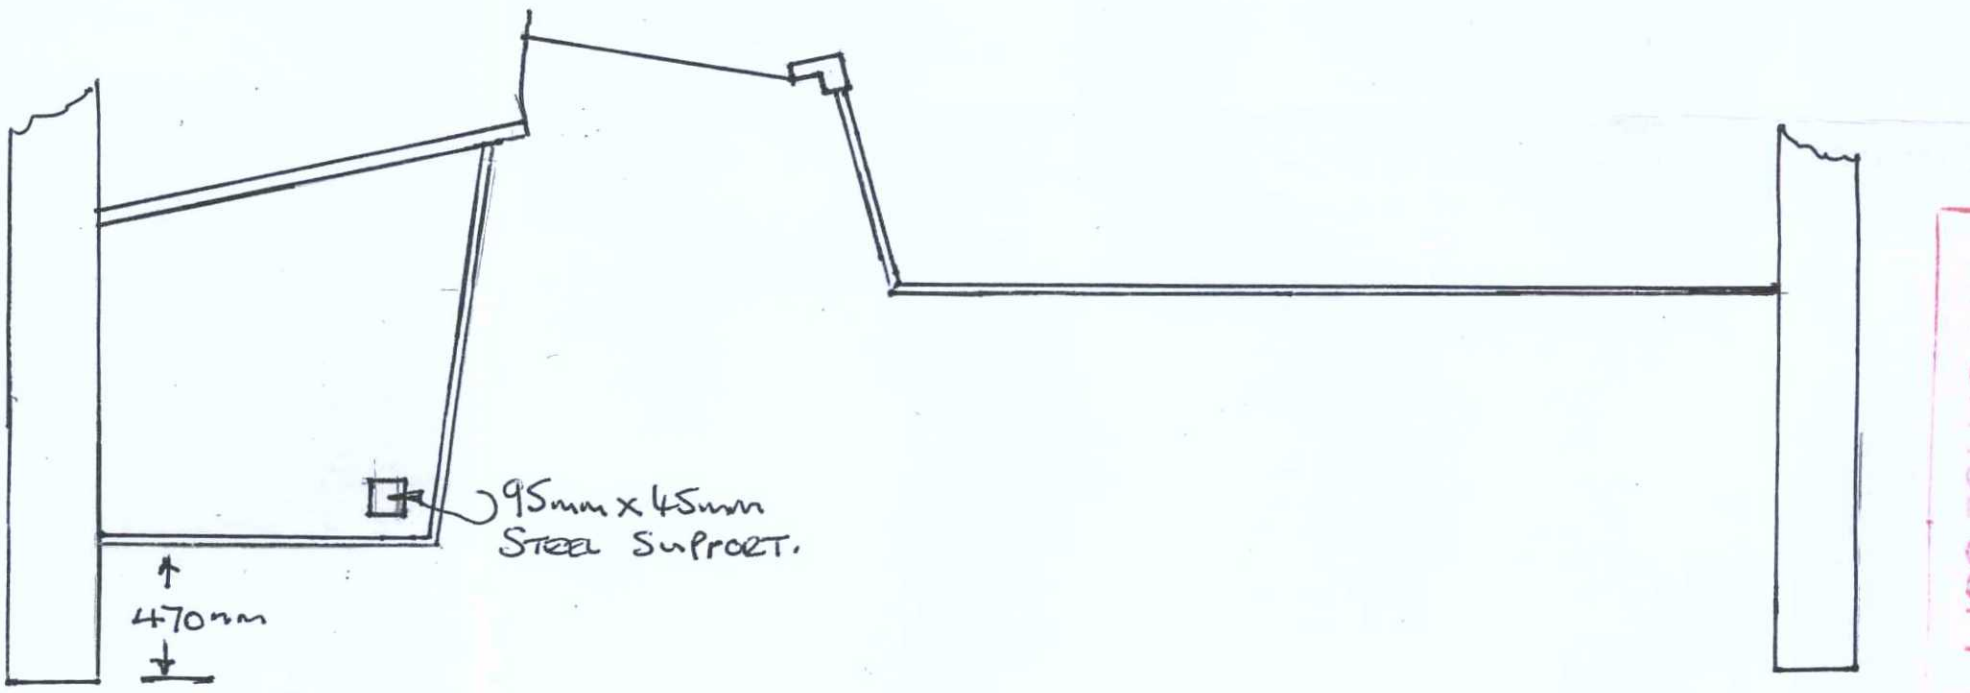

PLAN.

T.P. OFFICE COPY