DO NOT SCALE FROM THIS DRAWING

1m 2m 3m 4m 5m 6m 7m 8m 9m 10m

1:50 Scale Bar



North Elevation

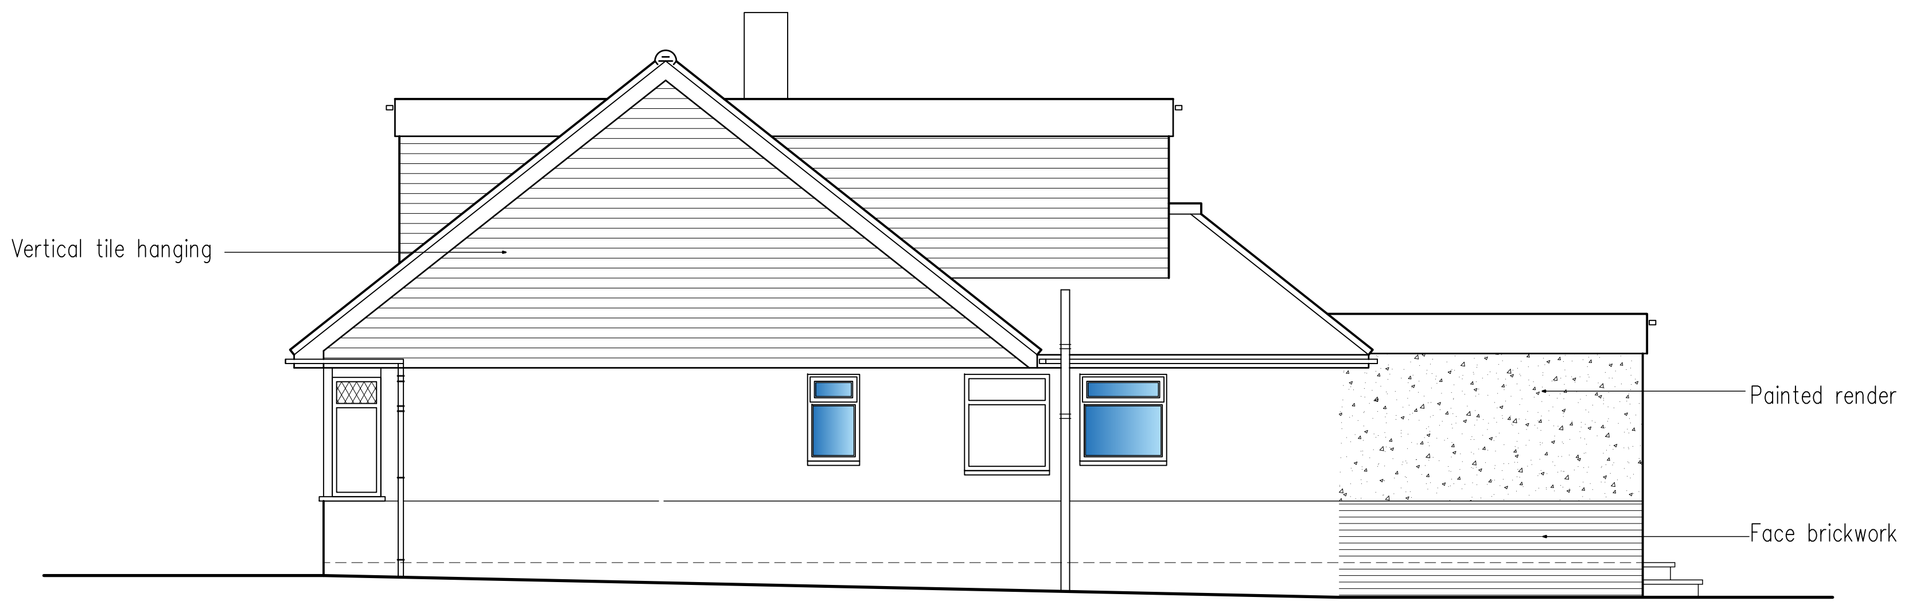

West Elevation



South Elevation

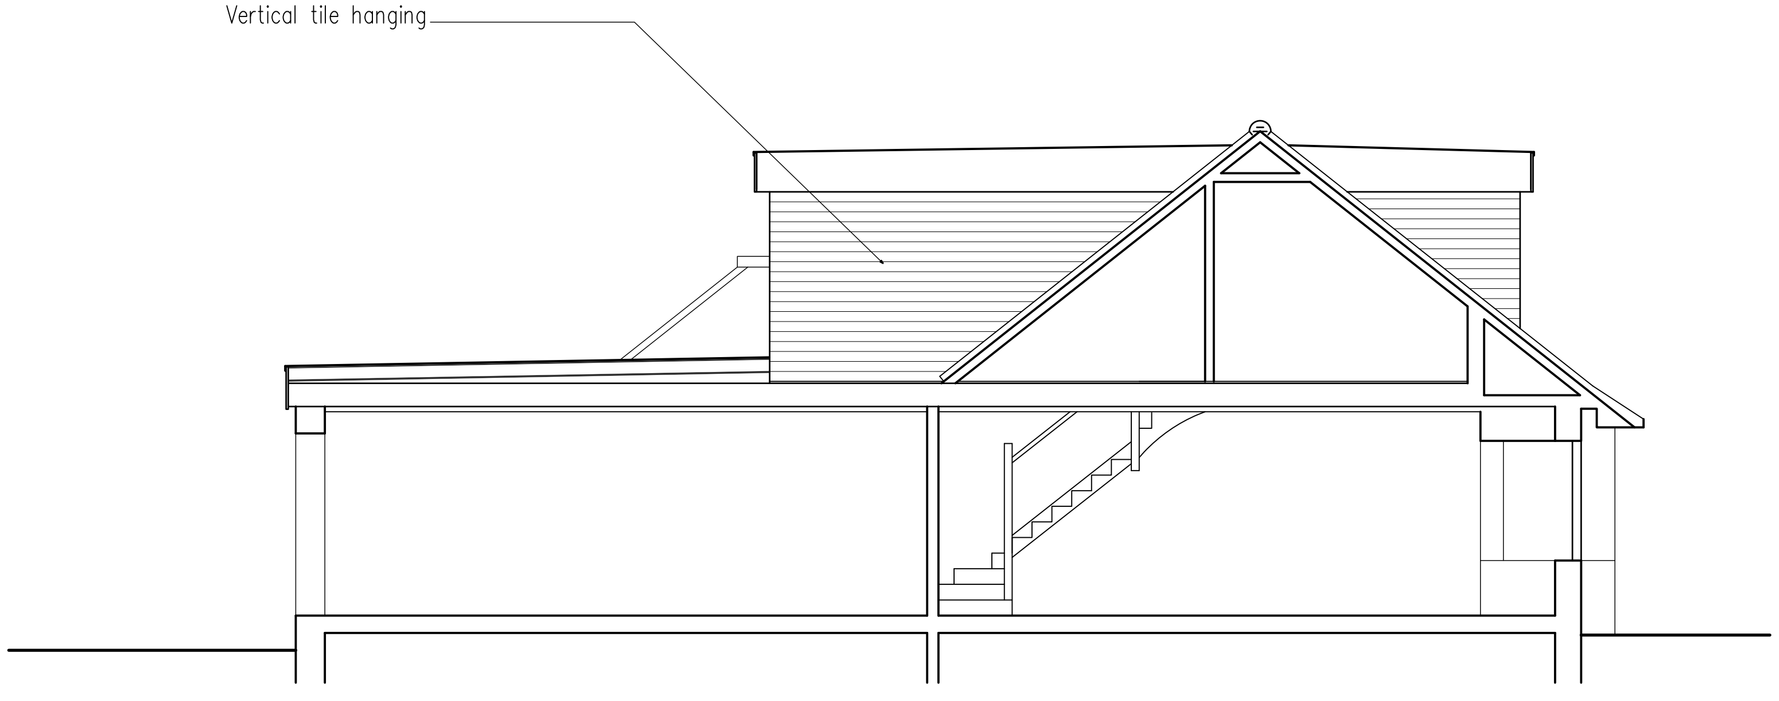

East Elevation

B	12.06.23	Wood burning stove removed
A	15.05.23	Client requirements added

Proposed Conversion of Roof Space, Single Storey Rear Extenion & Internal Alterations at: 407 Upper Shoreham Road, Shoreham-By-Sea, West Sussex

rja Planning & Building Consultants Ltd.
9 Sea Spray Avenue
Shoreham-By-Sea
West Sussex BN43 5PR
t: 01273 467297 mob: 07971 375739
e: rex@rjapbc.co.uk web: www.rjapbc.co.uk

Chartered Institute of Architectural Technologists

PROJECT: 407 Upper Shoreham Road, Shoreham-By-Sea

DRAWING TITLE: Proposed Elevations

CLIENT: Mr and Mrs T. Edmonds

DWG NO: 23296-03

REVISION: B

SCALE: 1:50

DATE: 12.04.23

DRAWN: rex