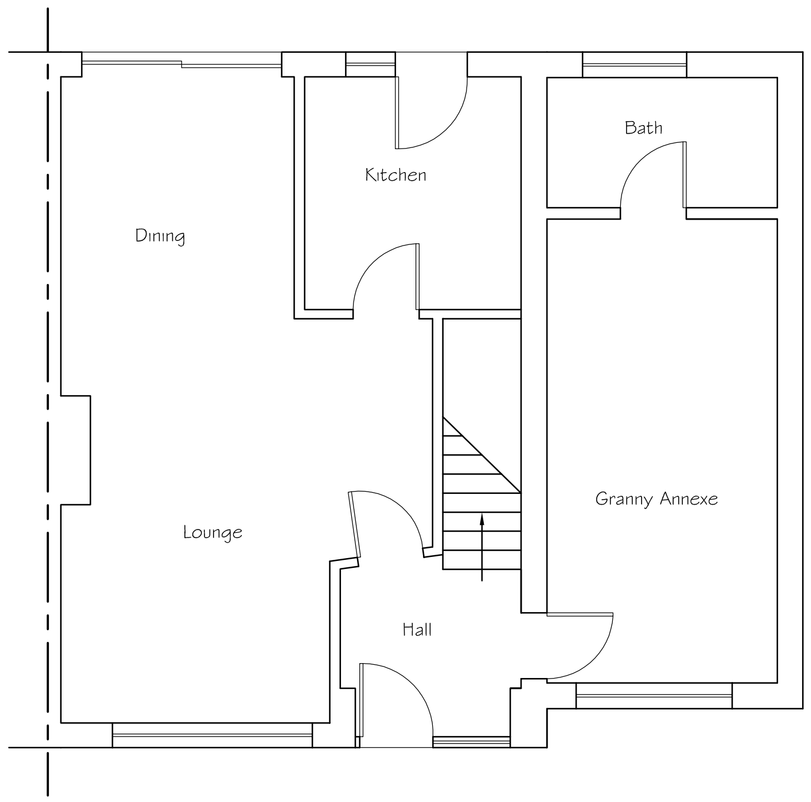

Existing Ground Floor Plan

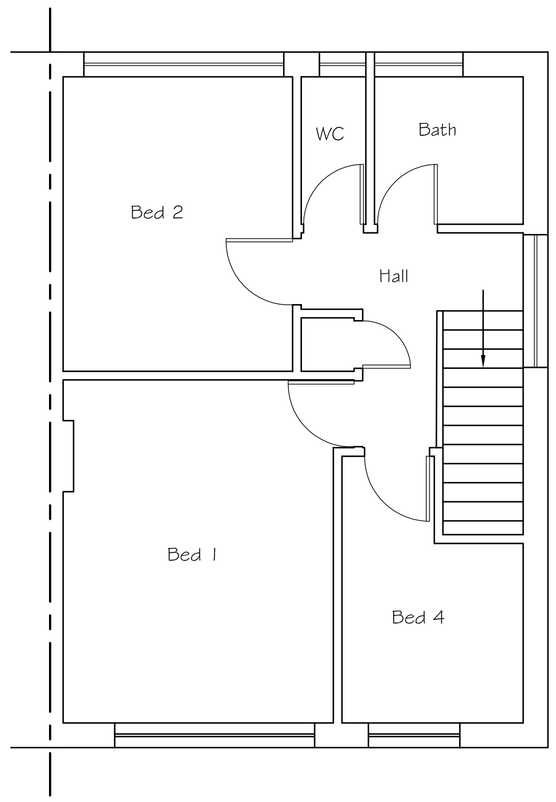

Existing First Floor Plan



SCALE 1:50

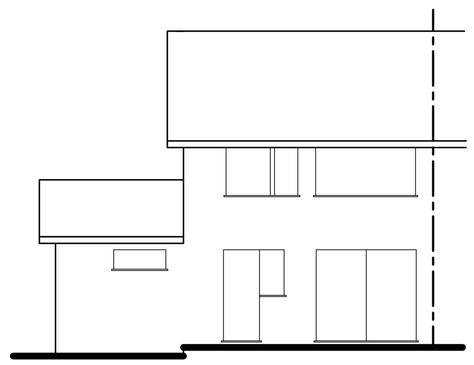

Existing Rear (North East) Elevation

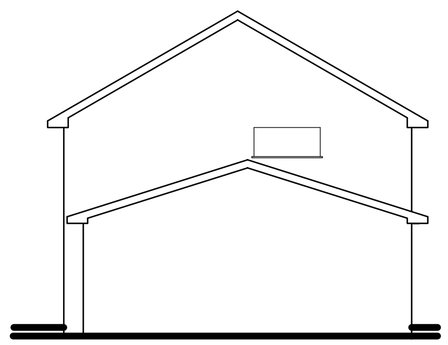

Existing Side (South East) Elevation

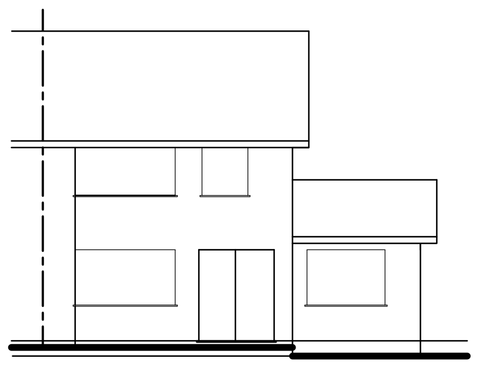

Existing Front (South West) Elevation



SCALE 1:100

Tony Rogers
Building Consultants
Address: 40 Dawn Crescent, Upper Beeding
West Sussex, BN44 3WH
Telephone: 01903 815225 Fax: 01903 815225

Rev.	Date:	Revision Description:

Client: Mr & Mrs B Ryall

Address: 8 Highdown Close
Southwick
West Sussex
BN42 4QW

Project: Proposed first floor side extension

Scale: 1:50 1:100
Paper Size A1

Date: September 2016

Drawing No: 16/1170/01

Drawn By: AWR

Revision: