1:50 SCALE BAR

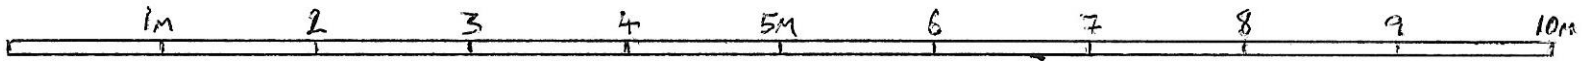

43 PARK AVENUE

PROPOSED SECTION

SCALE 1:50

