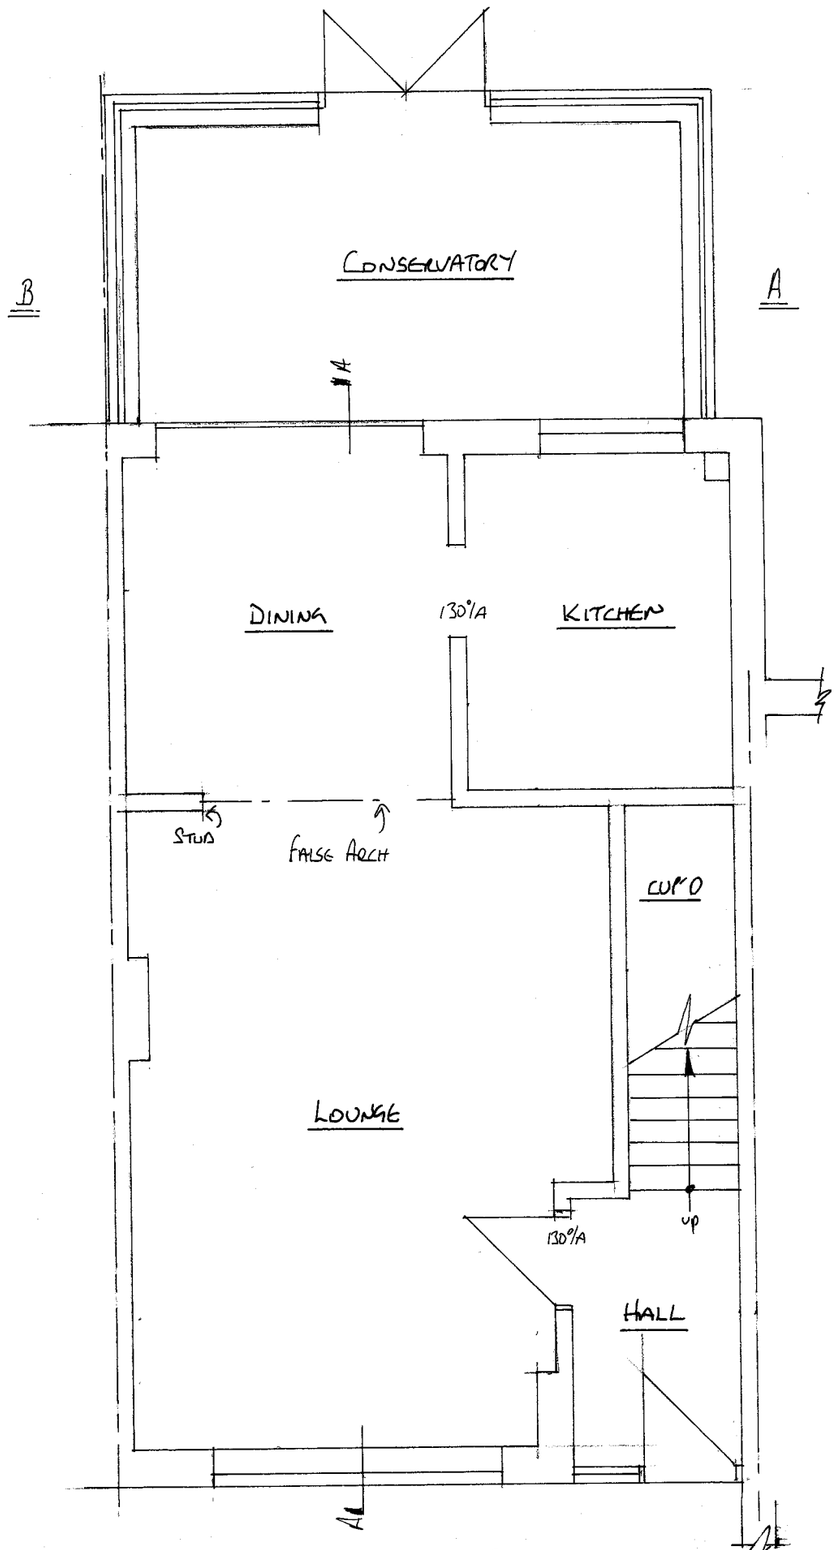

EXISTING GROUND FLOOR PLAN 1:50

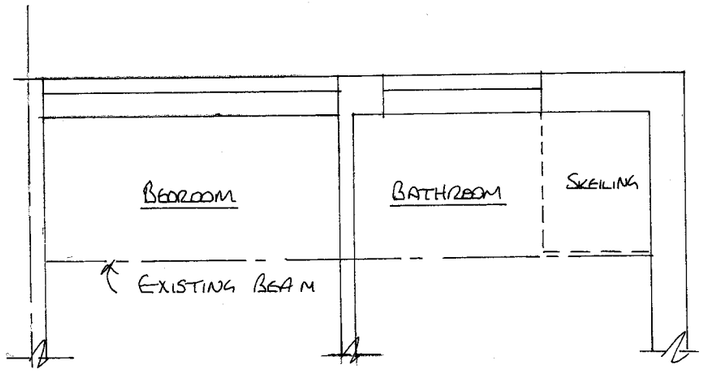

PART FIRST FLOOR PLAN 1:50

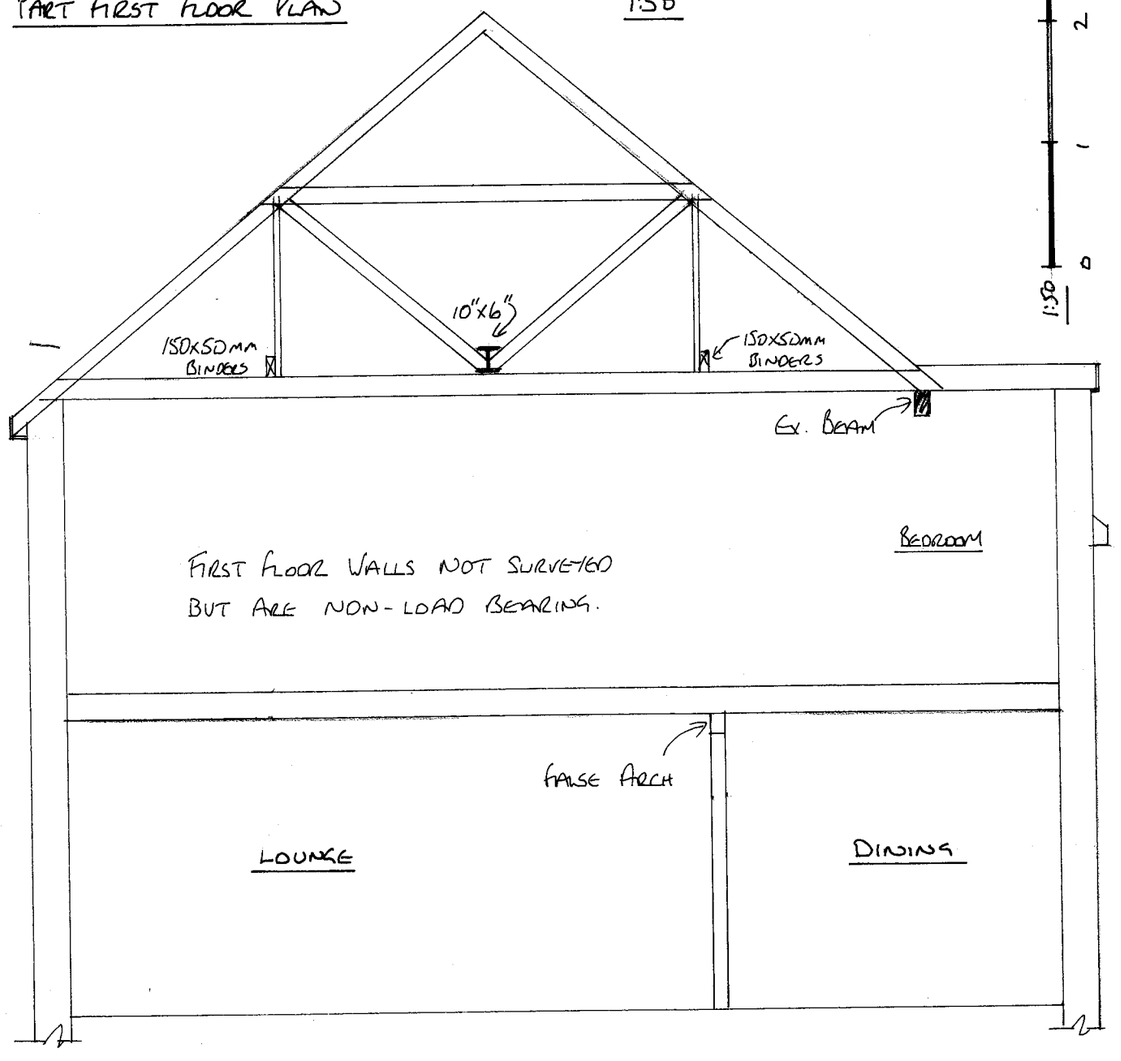

EXISTING SECTION A-A 1:50



NORTH

A3

The Party Wall etc. Act 1996
The property owner is reminded of their duty to serve notices on all adjoining owners.
Dimensions
Read in conjunction with structural engineers calculations.

NOTES:

DRAWING 1 OF 3

ADDRESS: 11 MALTHOUSE CLOSE, SOMPTING
CLIENT: MRS WILLIAMS
DATE: SEPT 16
DRAWING No. BSB/16/491/1
PROJECT: REAR EXTENSION

Steve Barrett
C.Build E, CABE, MFPWS, Assoc RICS
Tel: 07519 384248
e.mail: bsbpartywalls@yahoo.co.uk
web: bsbpartywallservices.co.uk

BSB PARTY WALL AND ARCHITECTURAL SERVICES