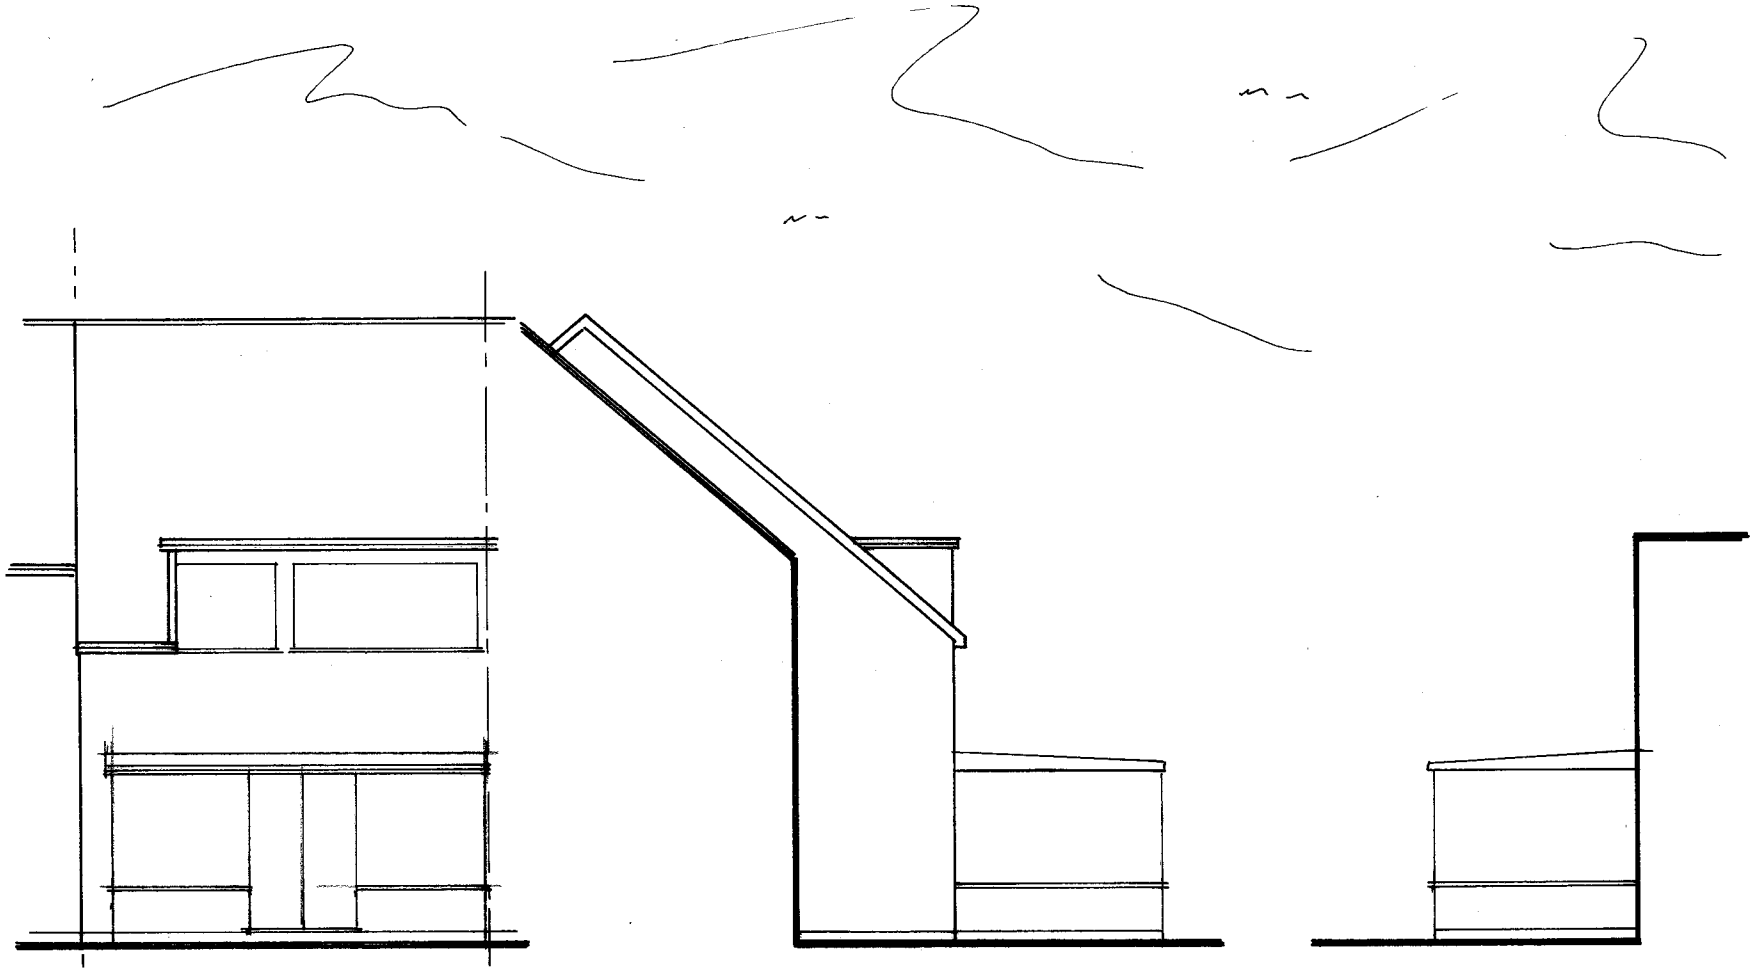

EXISTING REAR ELEVATION 1:100

EXISTING SIDE ELEVATIONS 1:100

ELEVATION A

ELEVATION B

BSB PARTY WALL AND ARCHITECTURAL SERVICES

Steve Barrett
C.Build E, CABE, MFPWS, Assoc RICS
Tel: 07519 384248
e.mail: bsbpartywalls@yahoo.co.uk
web: bsbpartywallservices.co.uk

ADDRESS: 11 MALTHOUSE CLOSE SOMPTING
CLIENT: MRS WILLIAMS
DATE: SEPT 16
DRAWING No. BSB/16/491/2
PROJECT: REAR EXTENSION

The Party Wall etc. Act 1996
The property owner is reminded of their duty to serve notices on all adjoining owners.
Structure
Read in conjunction with structural engineers calculations.

NOTES:

DRAWING 2 of 3

NORTH

A4