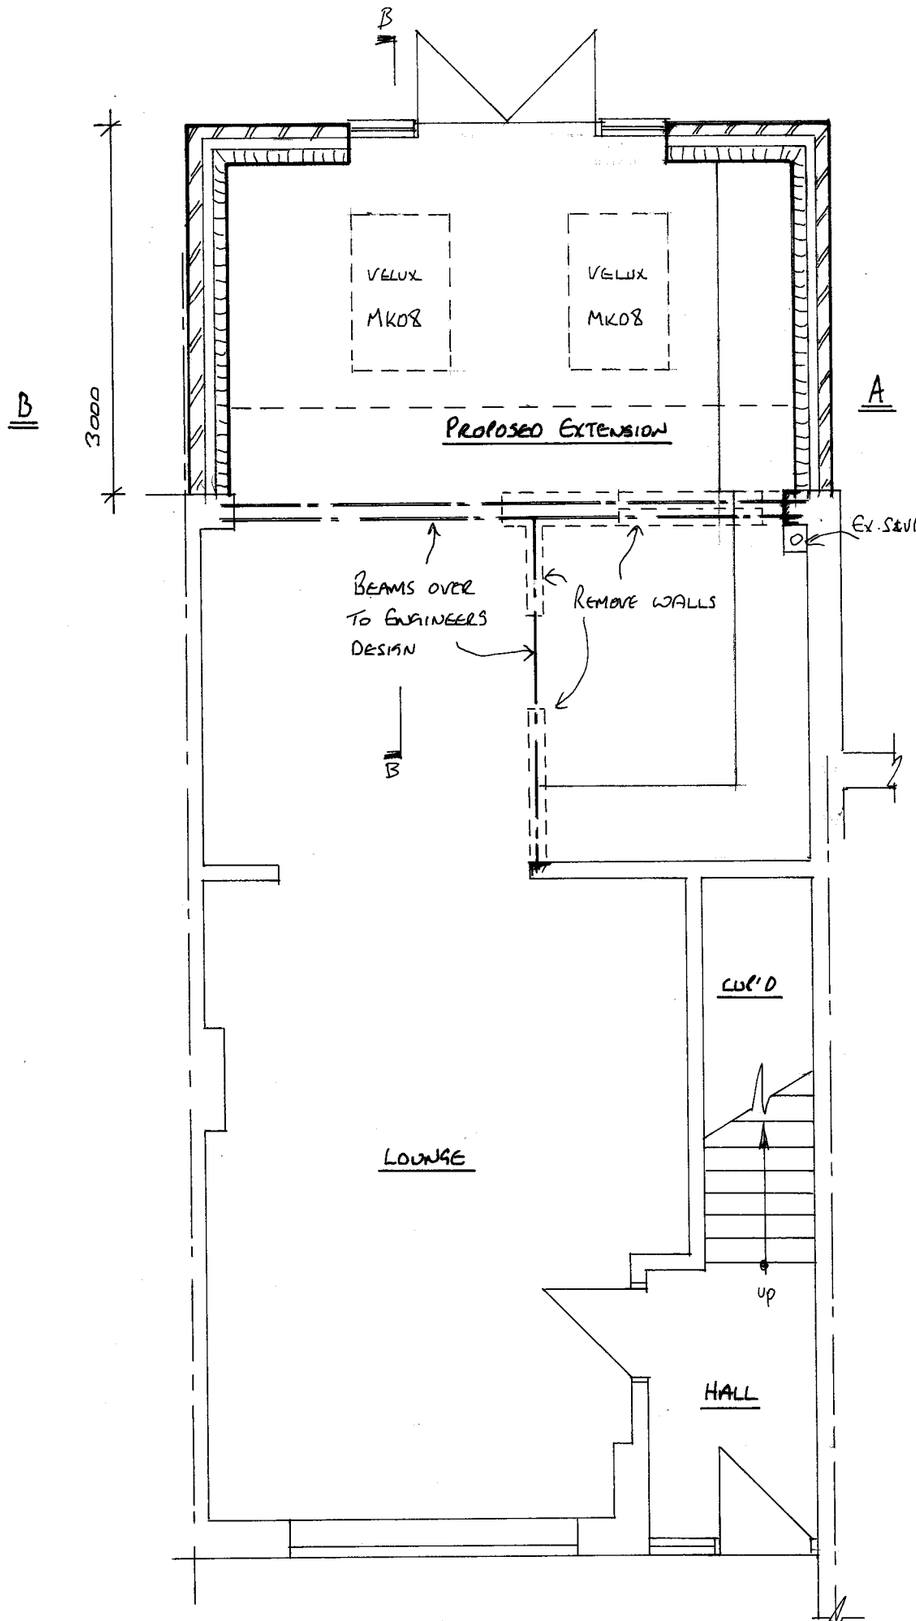

PROPOSED GROUND FLOOR PLAN 1:50

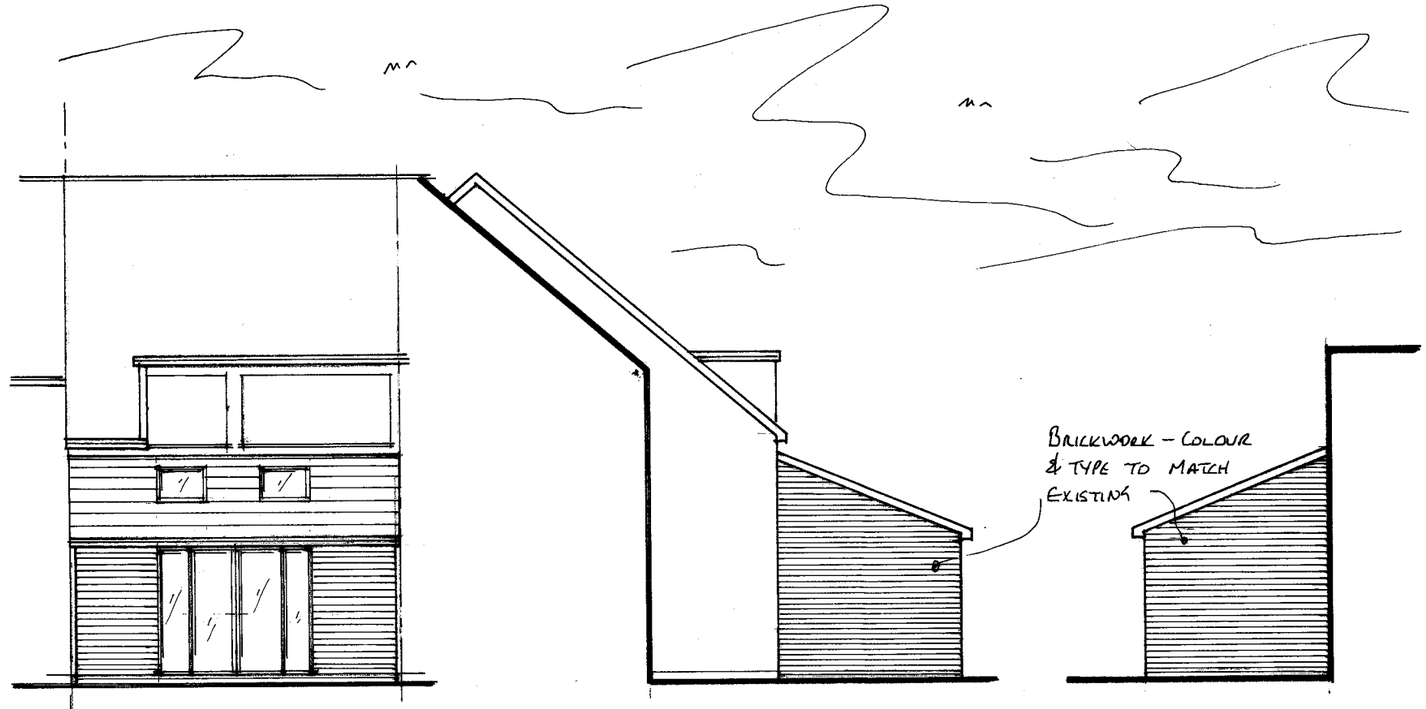

PROPOSED REAR ELEVATION 1:100

PROPOSED SIDE ELEVATIONS 1:100

ELEVATION A

ELEVATION B

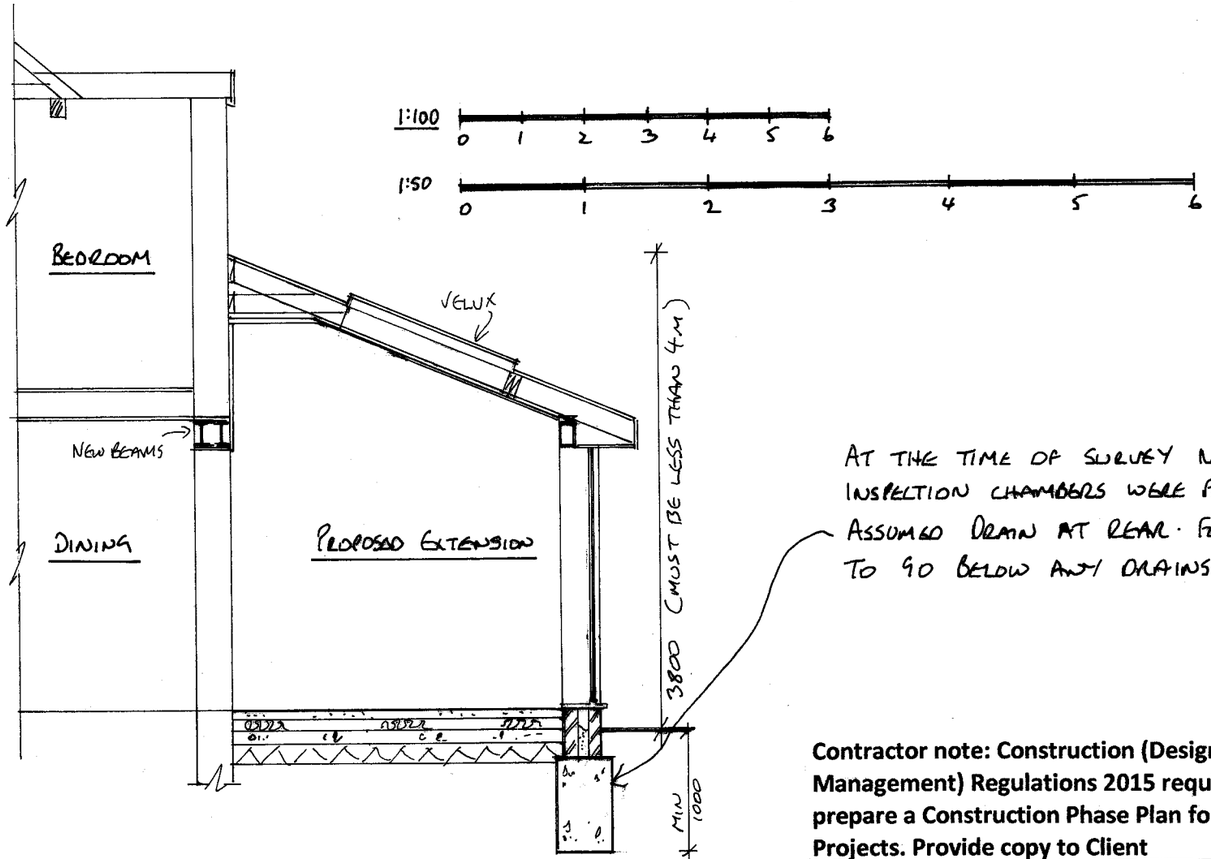

PROPOSED SECTION B-B 1:50

Contractor note: Construction (Design and Management) Regulations 2015 requires you to prepare a Construction Phase Plan for ALL Projects. Provide copy to Client

NORTH

A3

The Party Wall etc. Act 1996
The property owner is reminded of their duty to serve notices on all adjoining owners.
Structure:
Read in conjunction with structural engineers calculations.

NOTES:

DRAWING 3 of 3

ADDRESS: 11 MALTHOUSE CLOSE SOMERTON
CLIENT: MRS WILLIAMS
DATE: SEPT 16
DRAWING No. BSB/16/4911/3
PROJECT: REAR EXTENSION

Steve Barrett
C.Build E, CABE, MFPWS, Assoc RICS
Tel: 07519 384248
e.mail: bsbpartywalls@yahoo.co.uk
web: bsbpartywallservices.co.uk

PARTY WALL AND ARCHITECTURAL SERVICES

BSB