

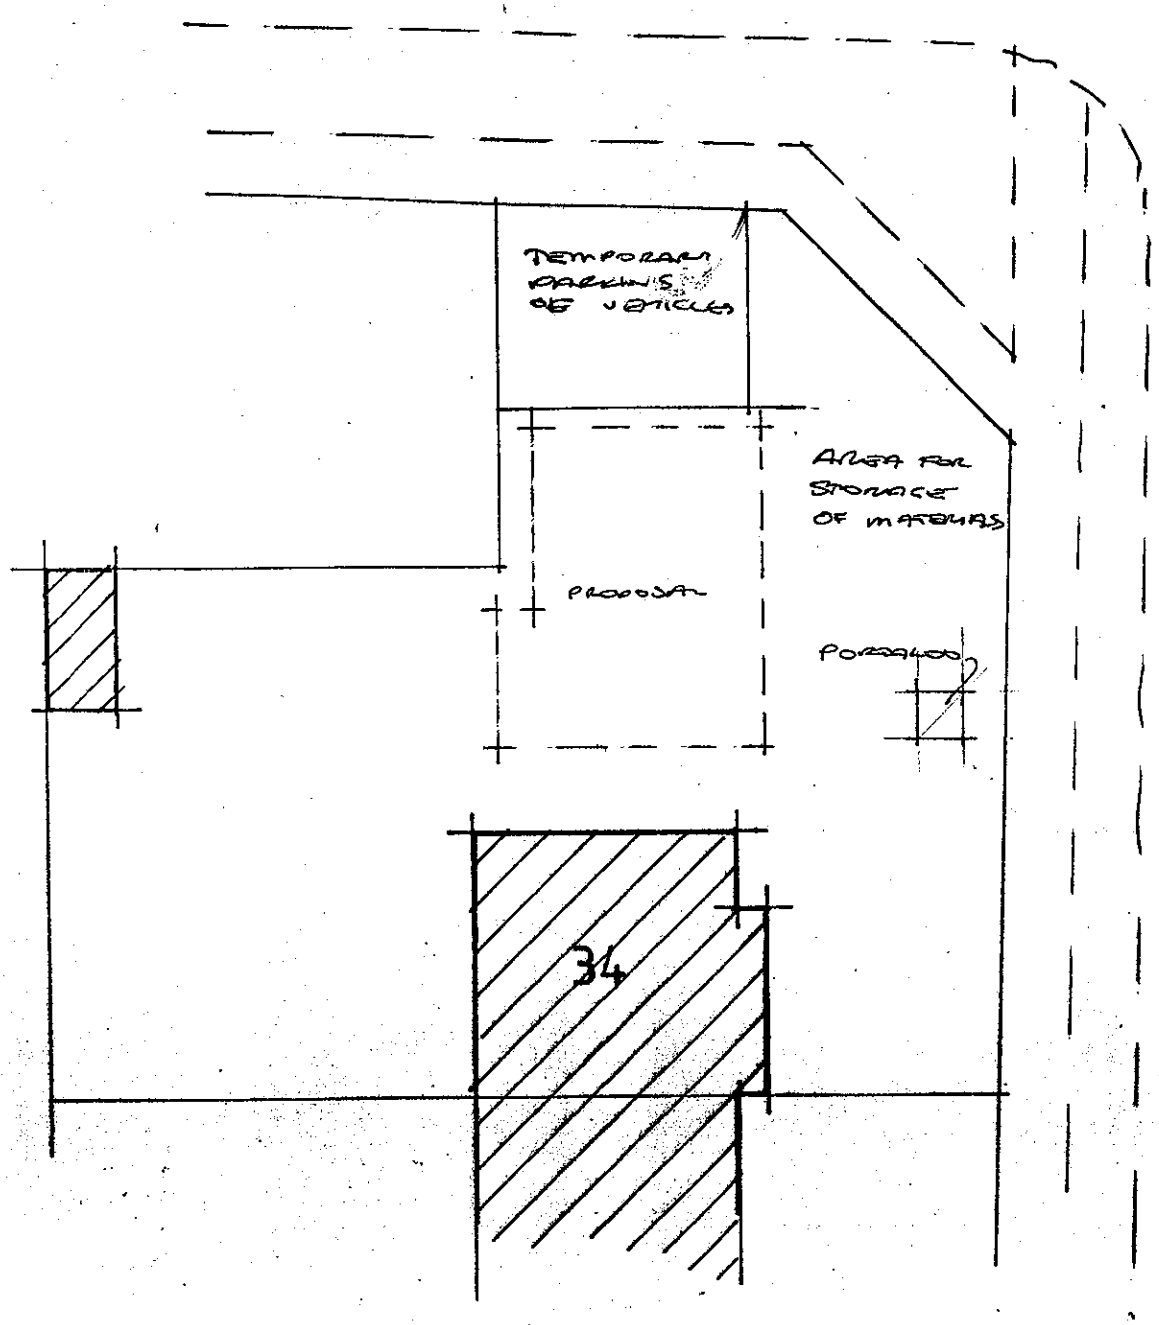


Plan 1 1:200 CONDITION 5 — TEMPORARY PARKING & STORAGE OF MATERIALS

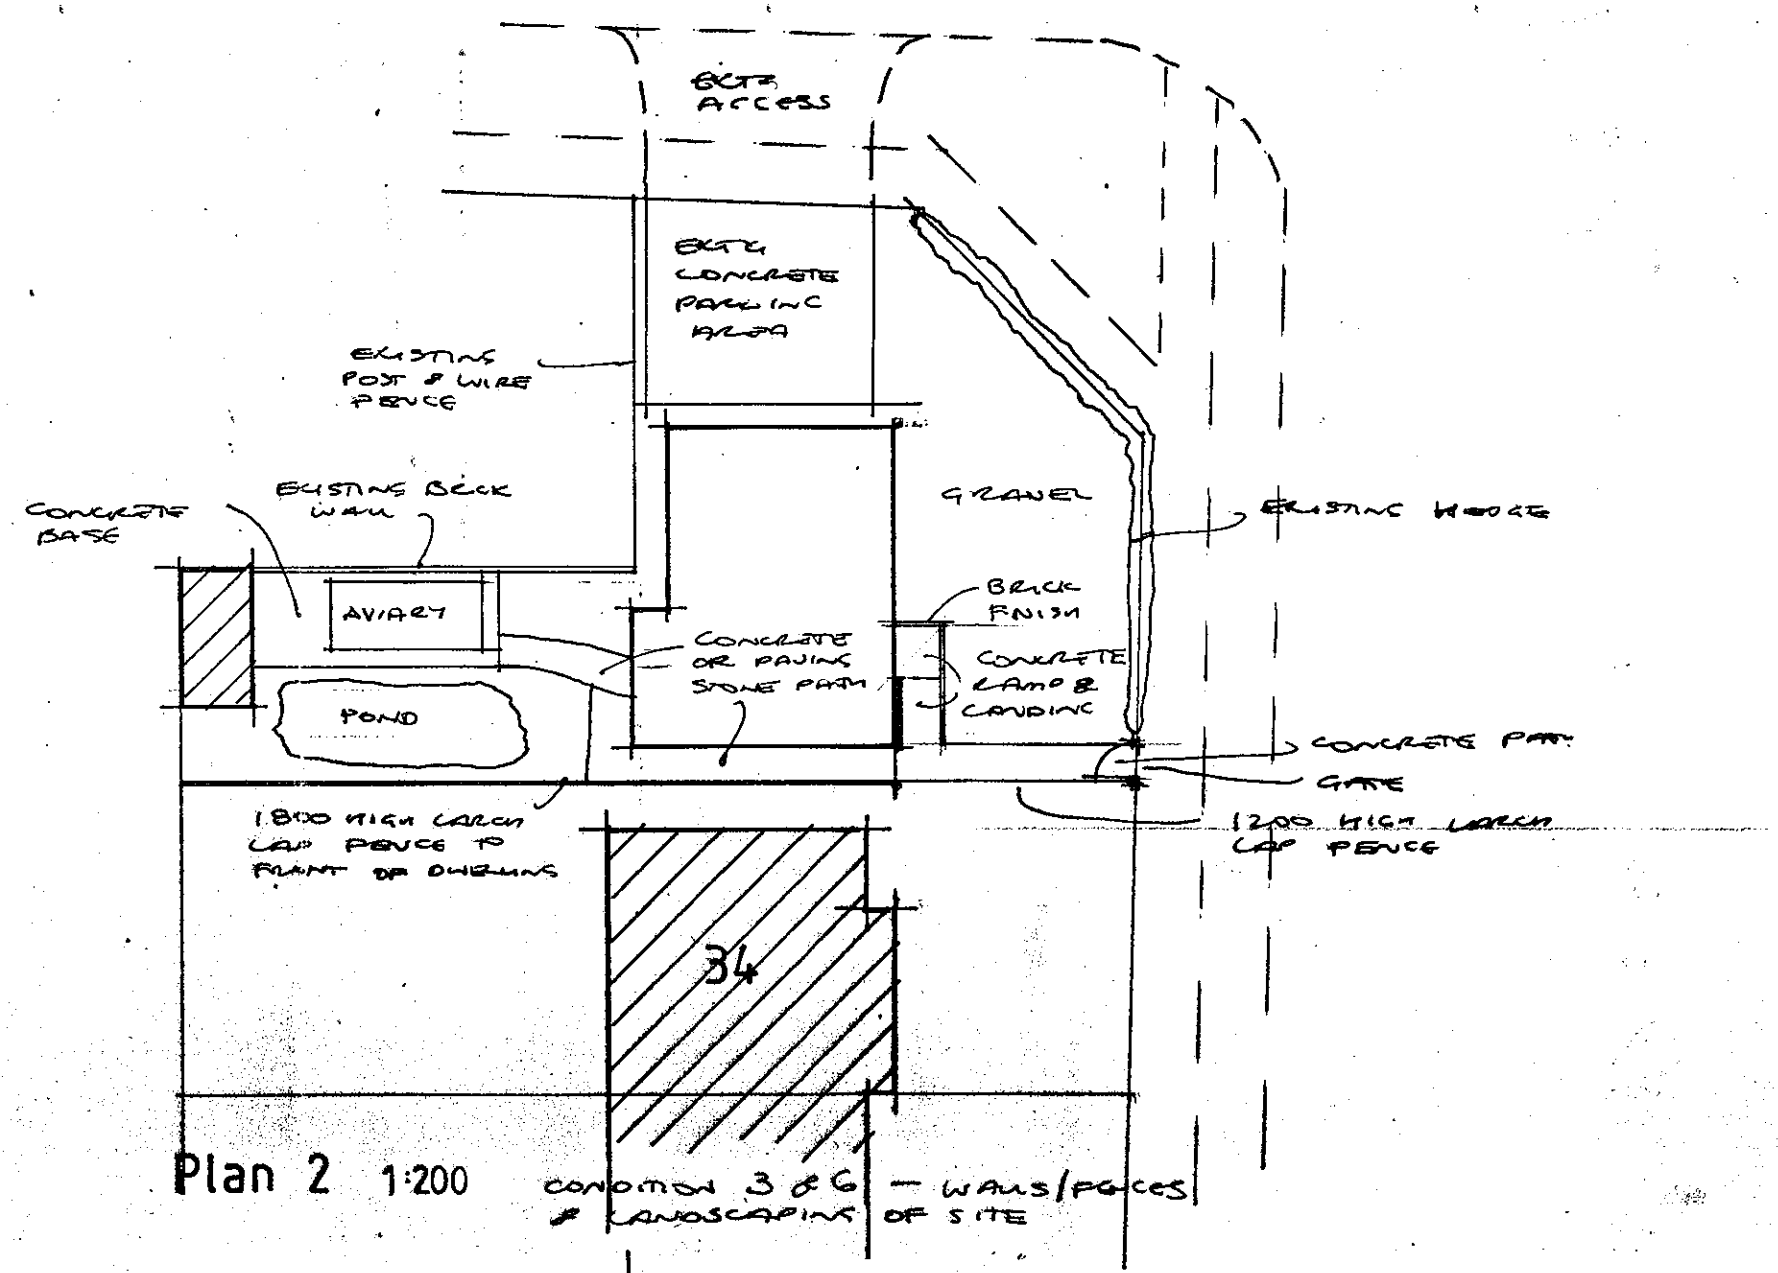

Plan 2 1:200 CONDITION 3 & 6 — WALLS/FENCES & LANDSCAPING OF SITE

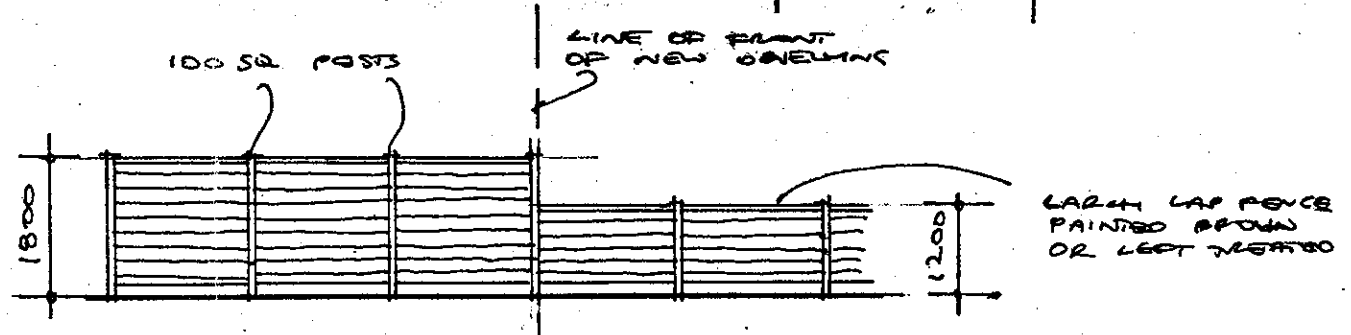

Fence details 1:100 CONDITION 3 WALLS/FENCES

34 Loose Lane, Sompting
Condition discharge plan 1609 : 10
ADC/0203/09