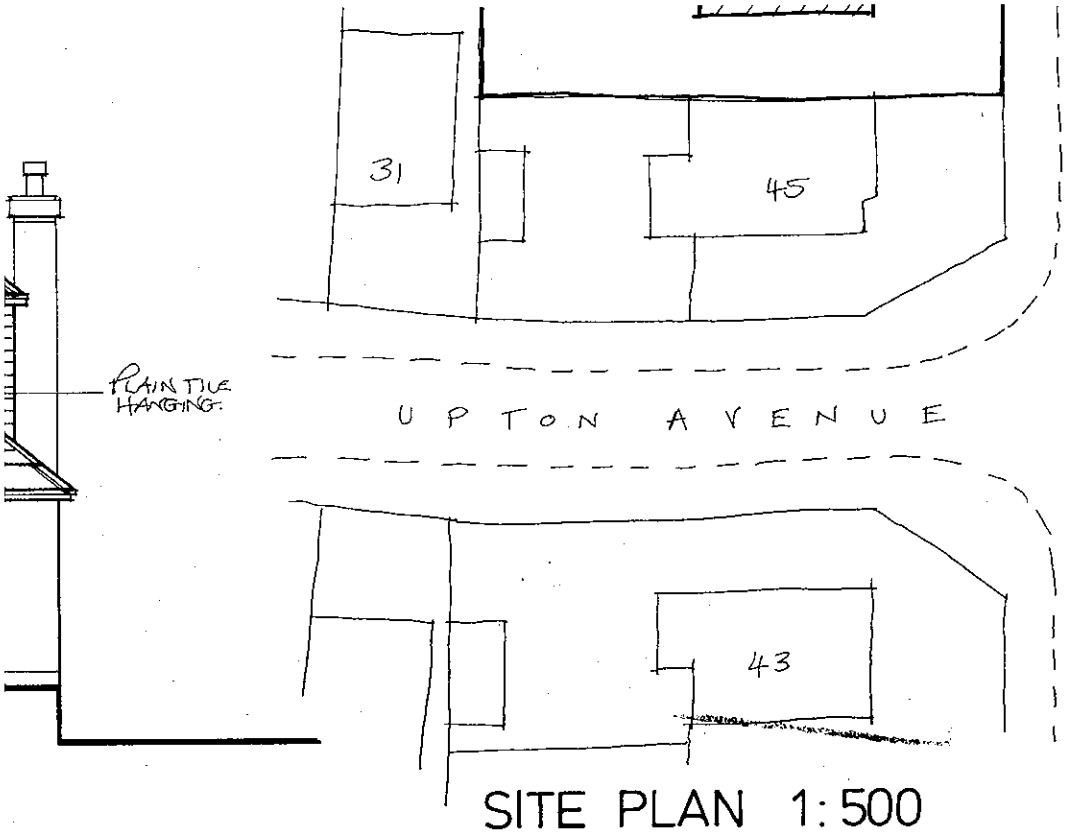

SITE PLAN 1:500

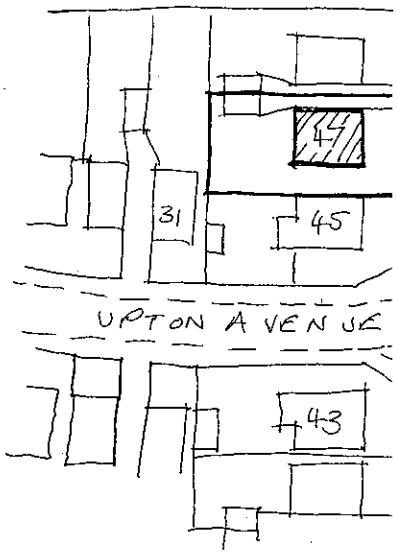

LOCATION PL

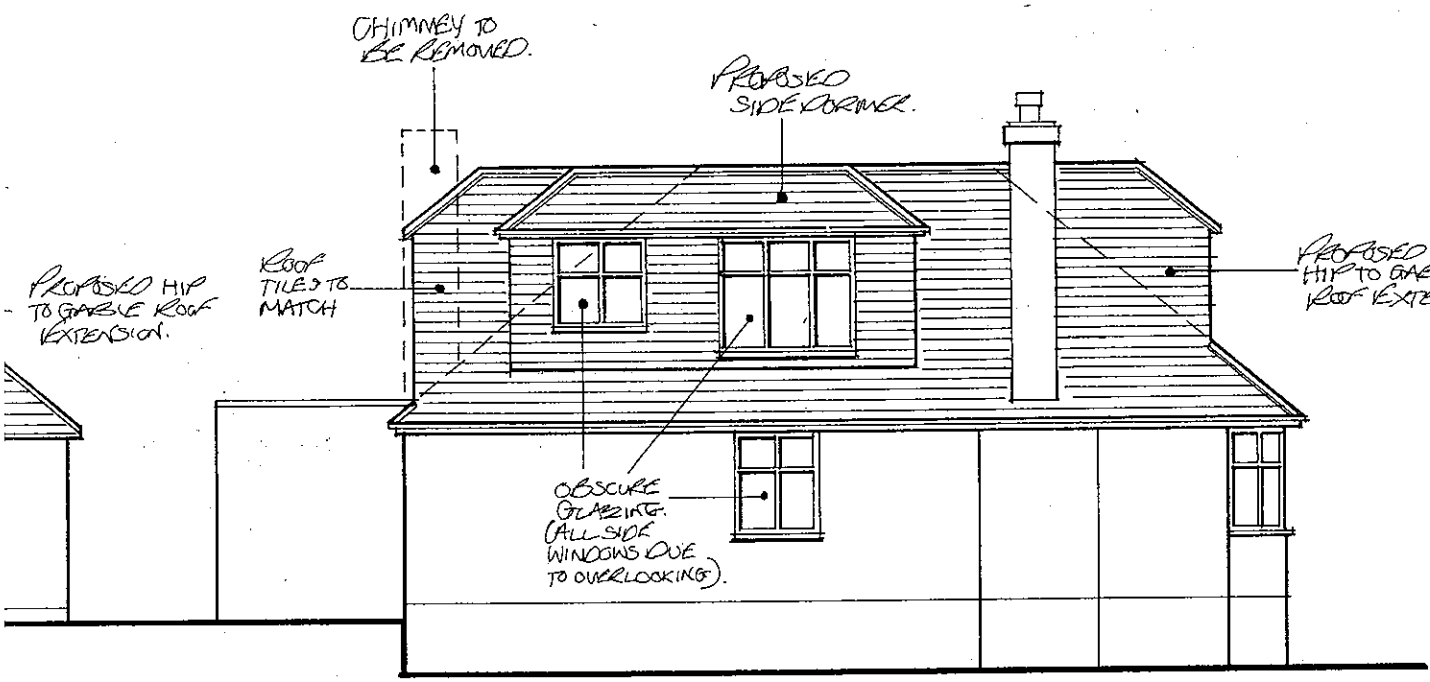

SIDE ELEVATION