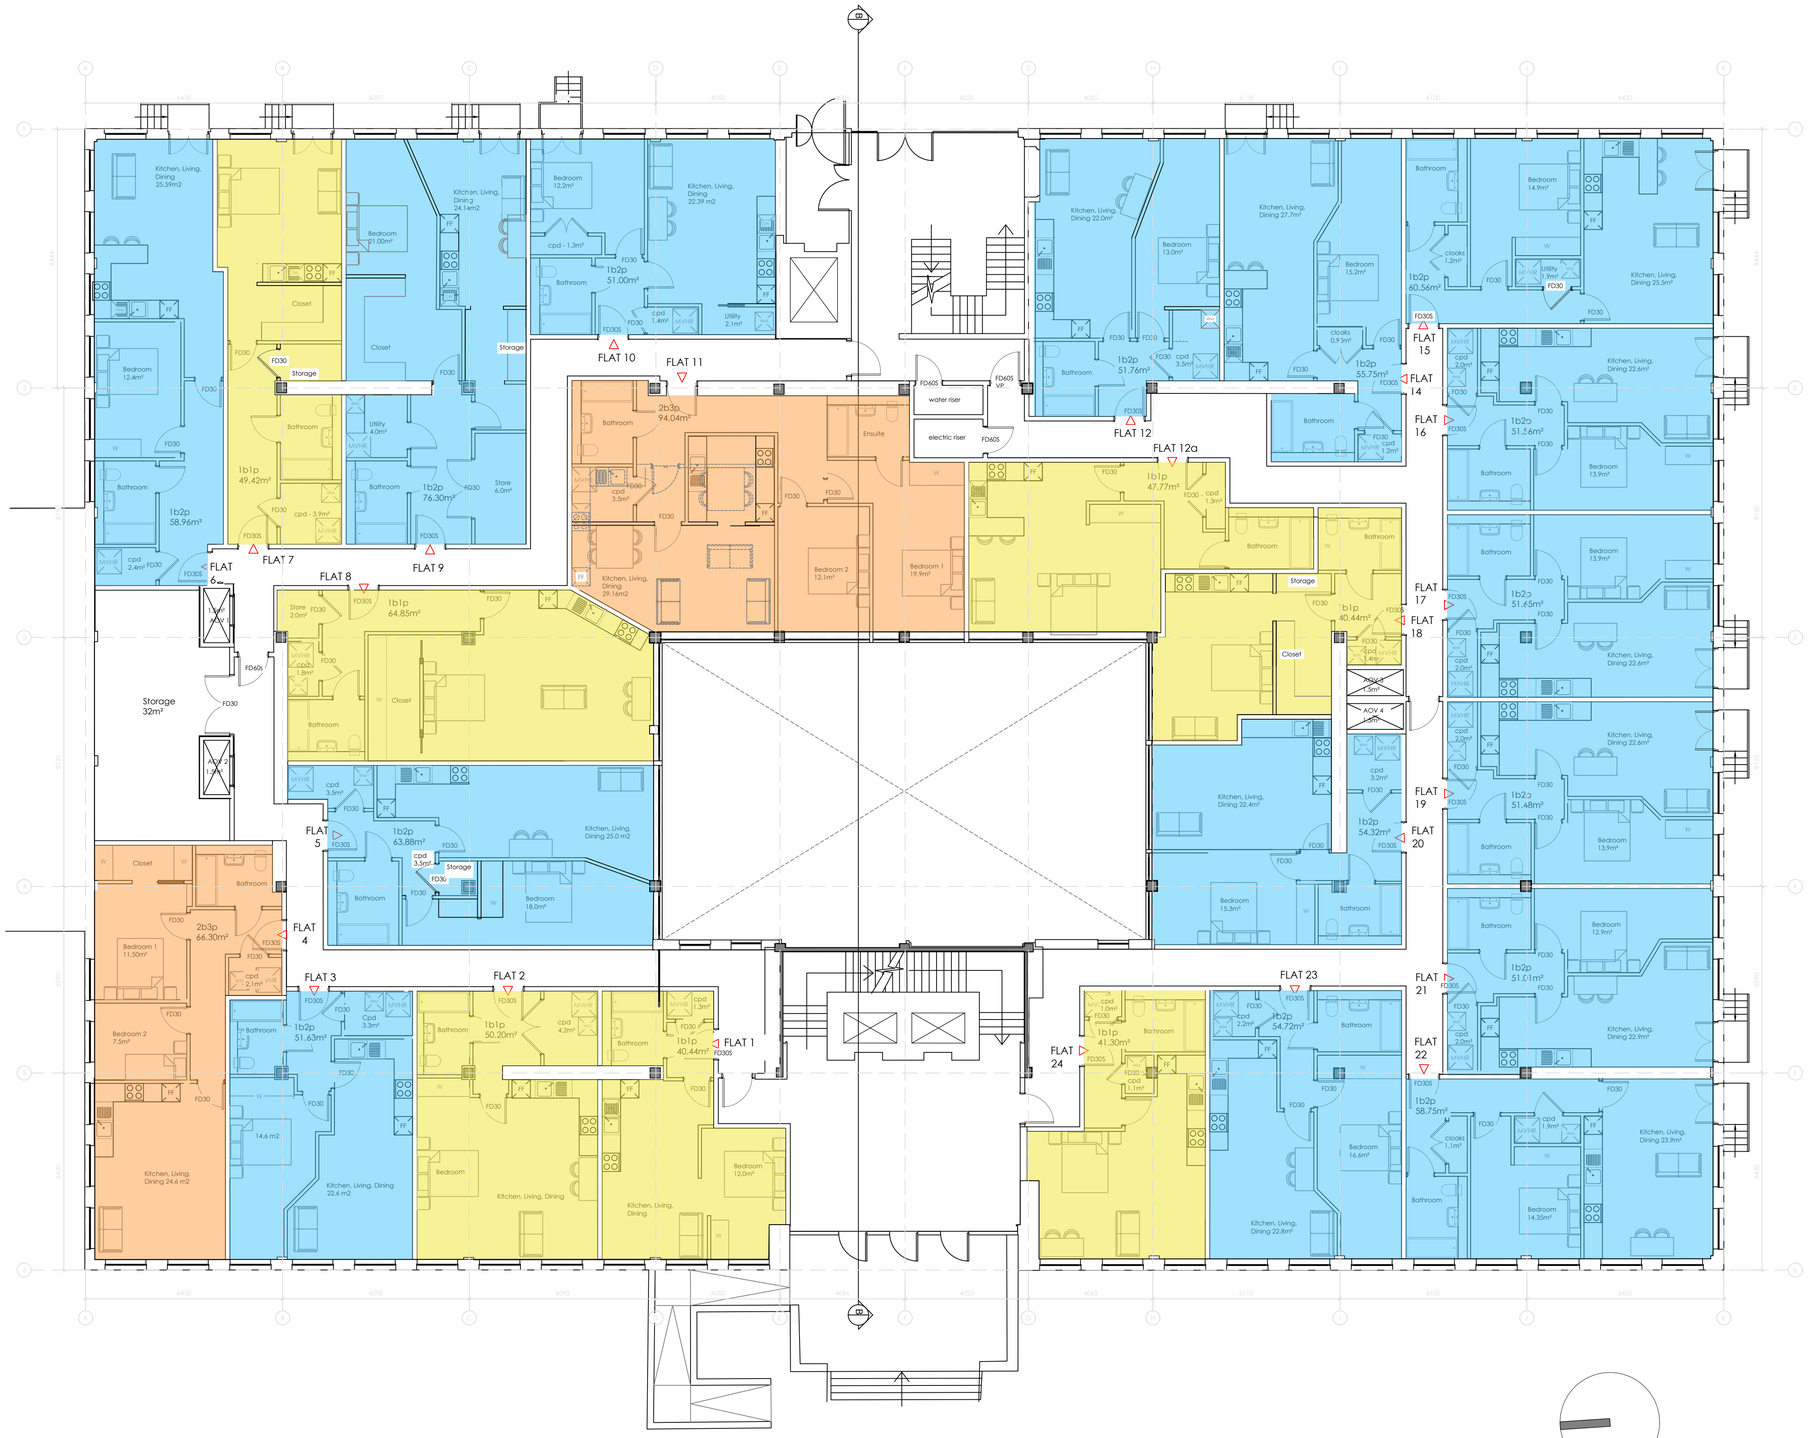

PROPOSED GROUND FLOOR PLAN

Accommodation Types

- 1B1P
- 1B2P
- 2B3P

Ground Floor Units

1B1P	7
1B2P	15
2B3P	2
Total	24

0 1 2 3 4 5 6 7 8 9 10

SCALE (METRES)

SCALE 1:100

THIS DRAWING IS COPYRIGHT & MUST NOT BE REPRODUCED IN WHOLE OR IN PART WITHOUT PRIOR CONSENT FROM GEOFF BEARDSLEY & PARTNERS (UK) LLP

revisions

Rev A: 13.09.24 Revised layout to Flats 5, 7.9.11,12,14,18

NOTE: ALL FIGURED DIMENSIONS TO BE CHECKED ON SITE BY CONTRACTOR BEFORE COMMENCING WORK. NO DIMENSIONS TO BE SCALED FROM THIS DRAWING.

GBP ARCHITECTS
Chartered Architects
Building & Party Wall Surveyors
CDM H&S Services
Sustainability & PassivHaus Consultants

Geoff Beardsley & Partners (UK) LLP
Elfin House, 1A Elfin Grove, Teddington, Middlesex TW11 8RD
T: 020 86144374 W: gbparchitects.co.uk

client

TCW Development LTD

job

The Atrium, No.3
The Causeway, Worthing,
BN12 6BT

title

PROPOSED GROUND FLOOR PLAN

dwg no.

2405/202 A

scale 1:100 @ A1
1:200 @ A3

date JULY 2024