



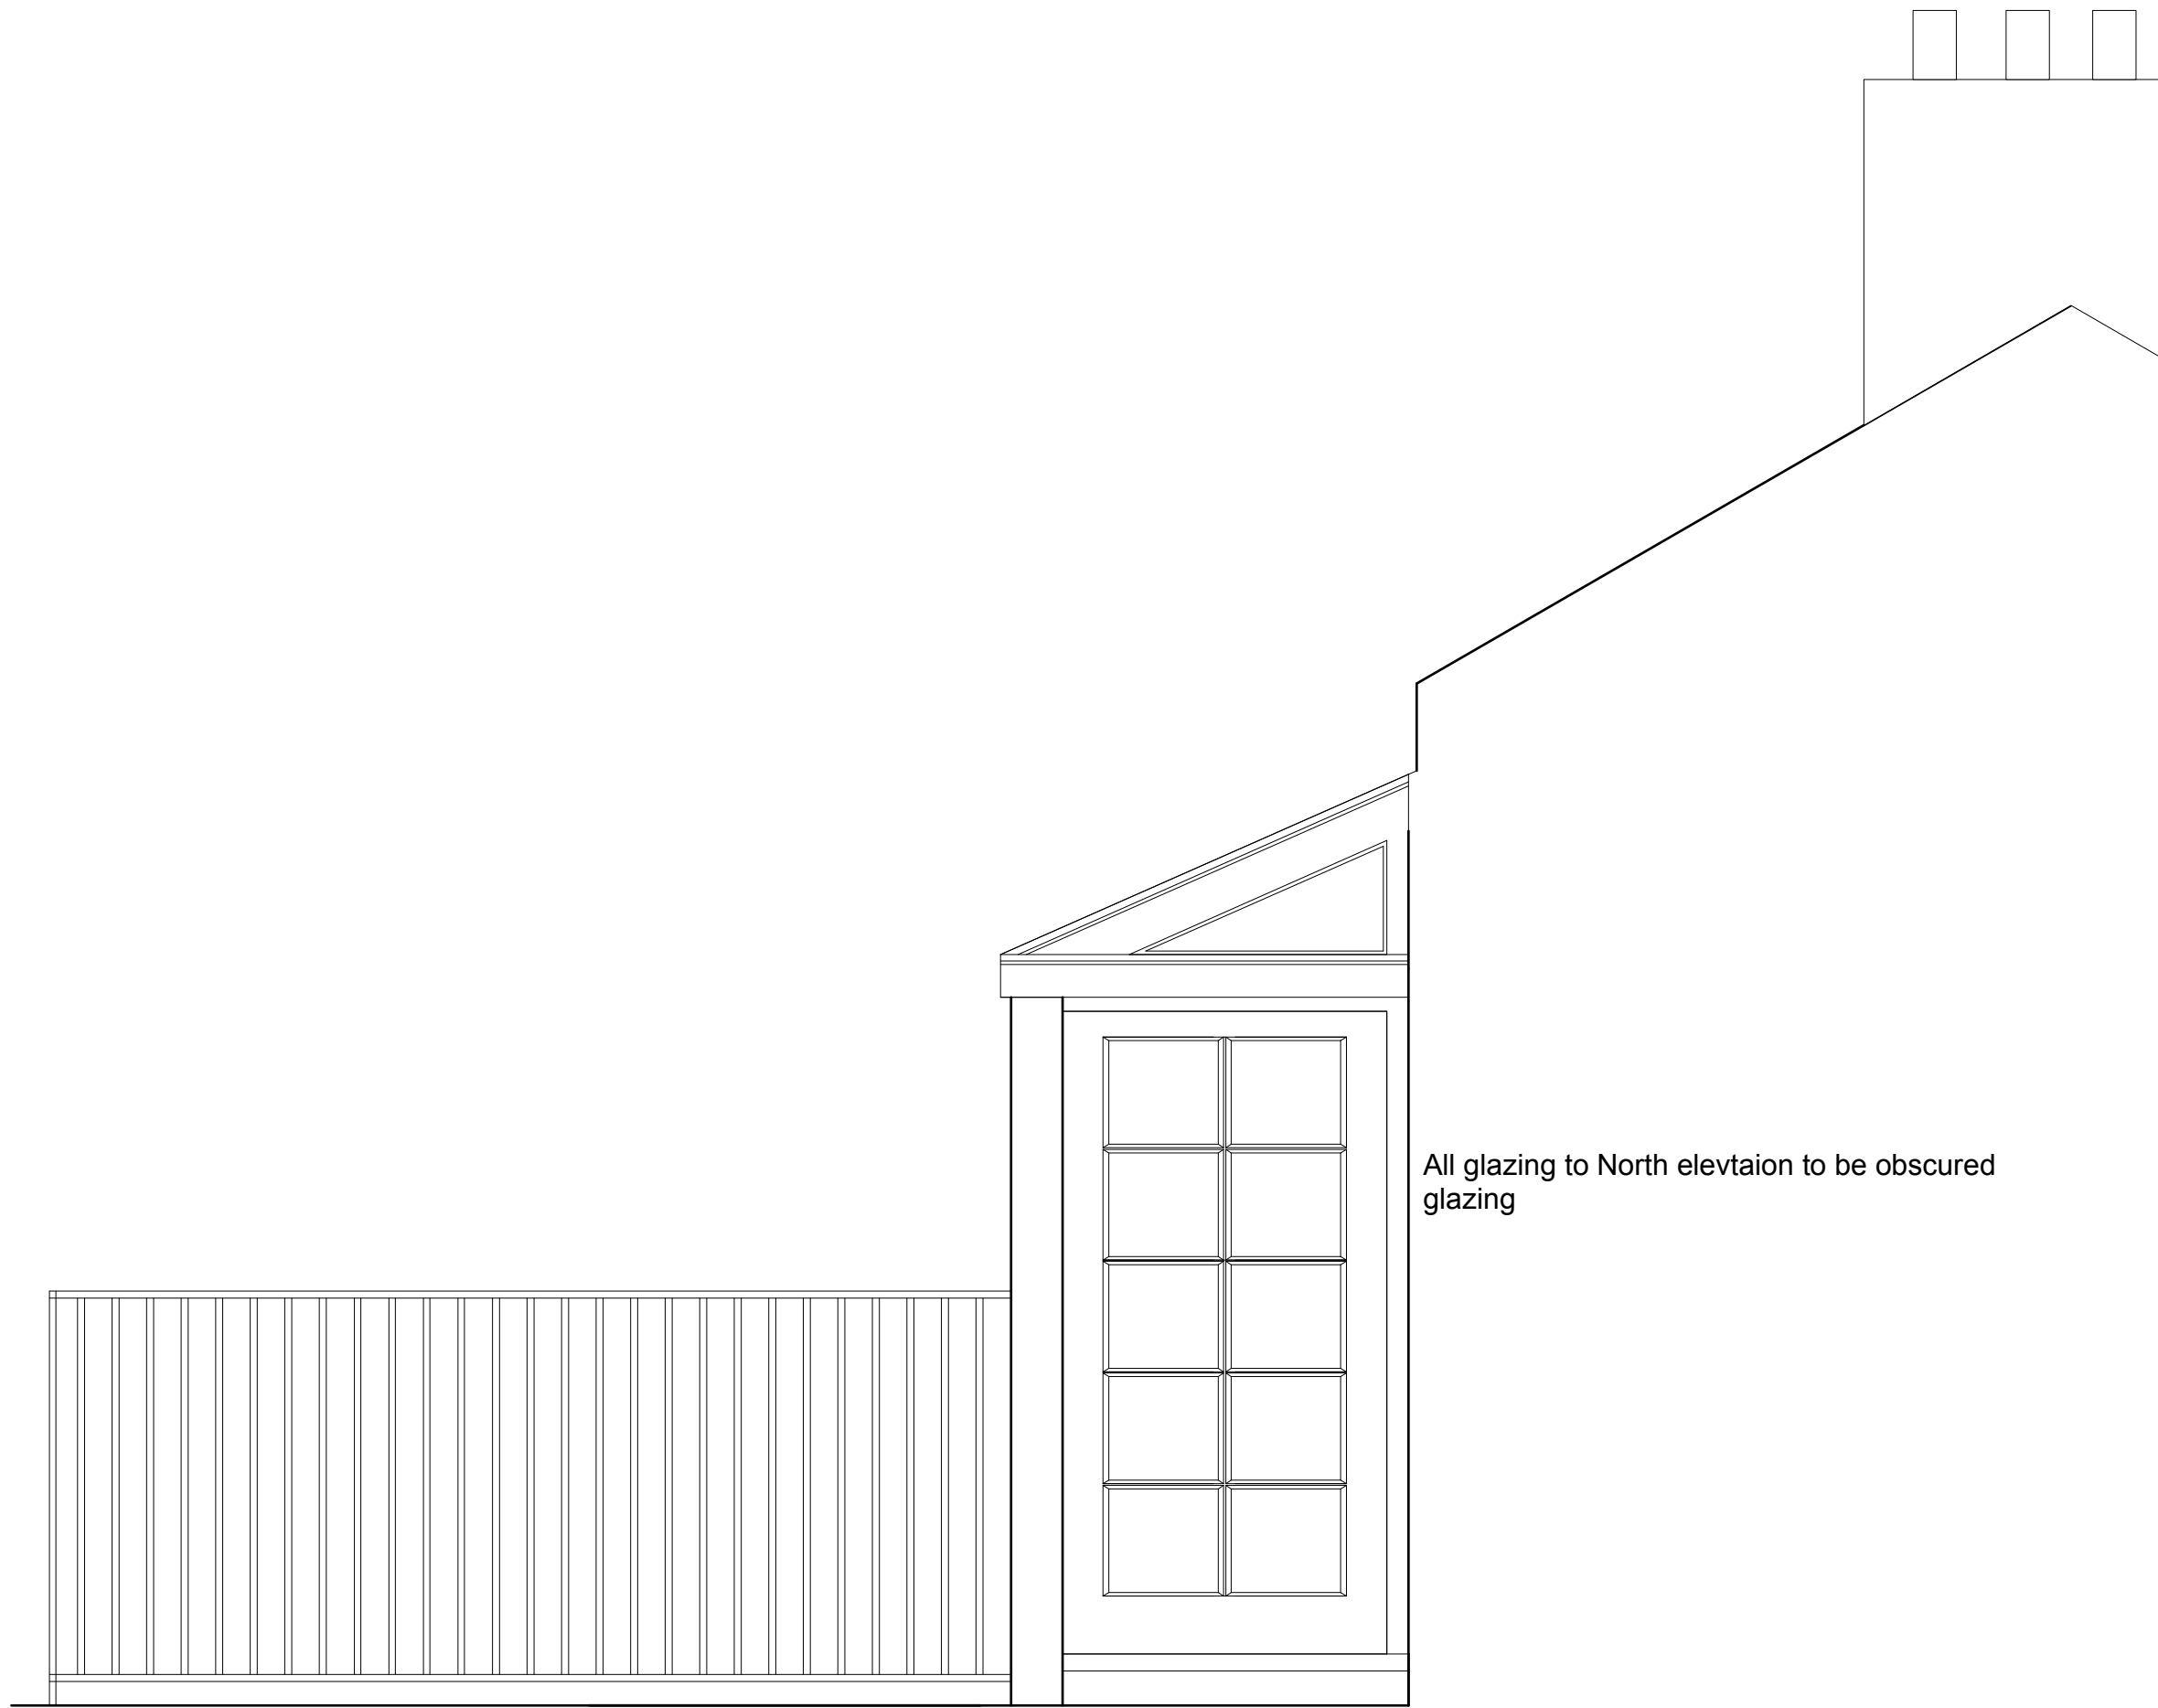


All glazing to North elevaion to be obscured
glazing


SIDE ELEVATION NORTH

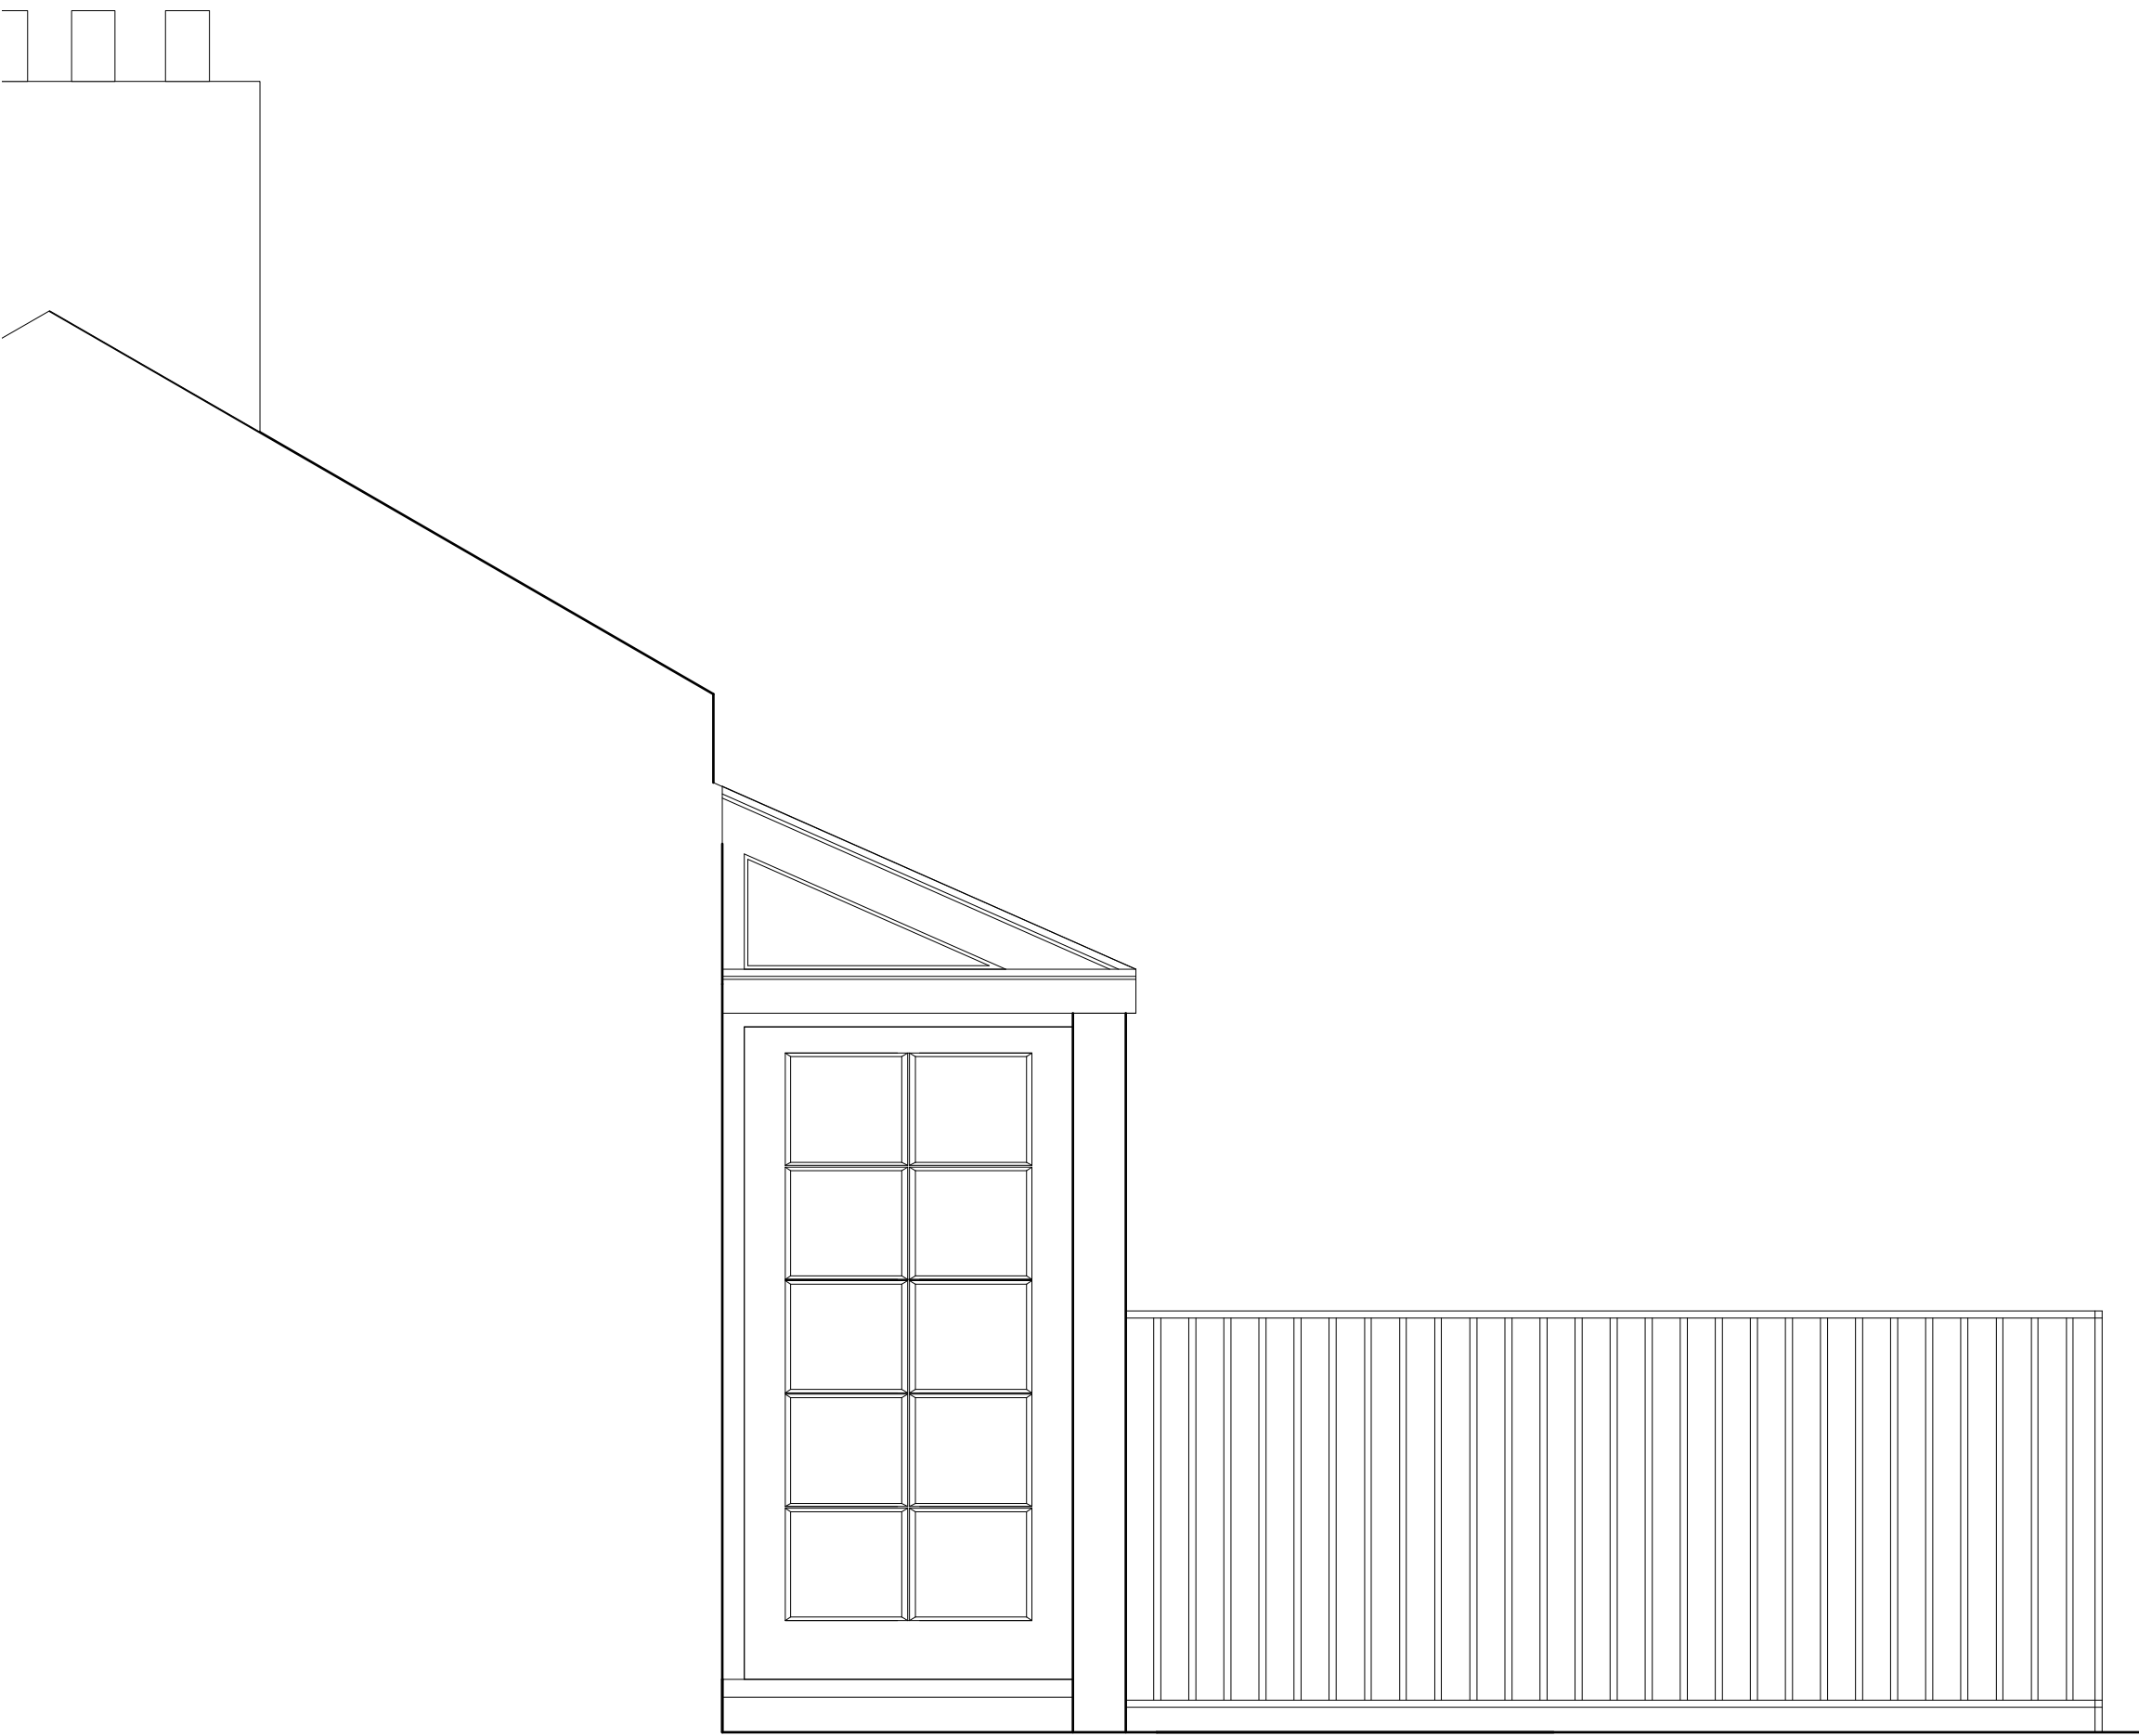

SIDE ELEVATION SOUTH

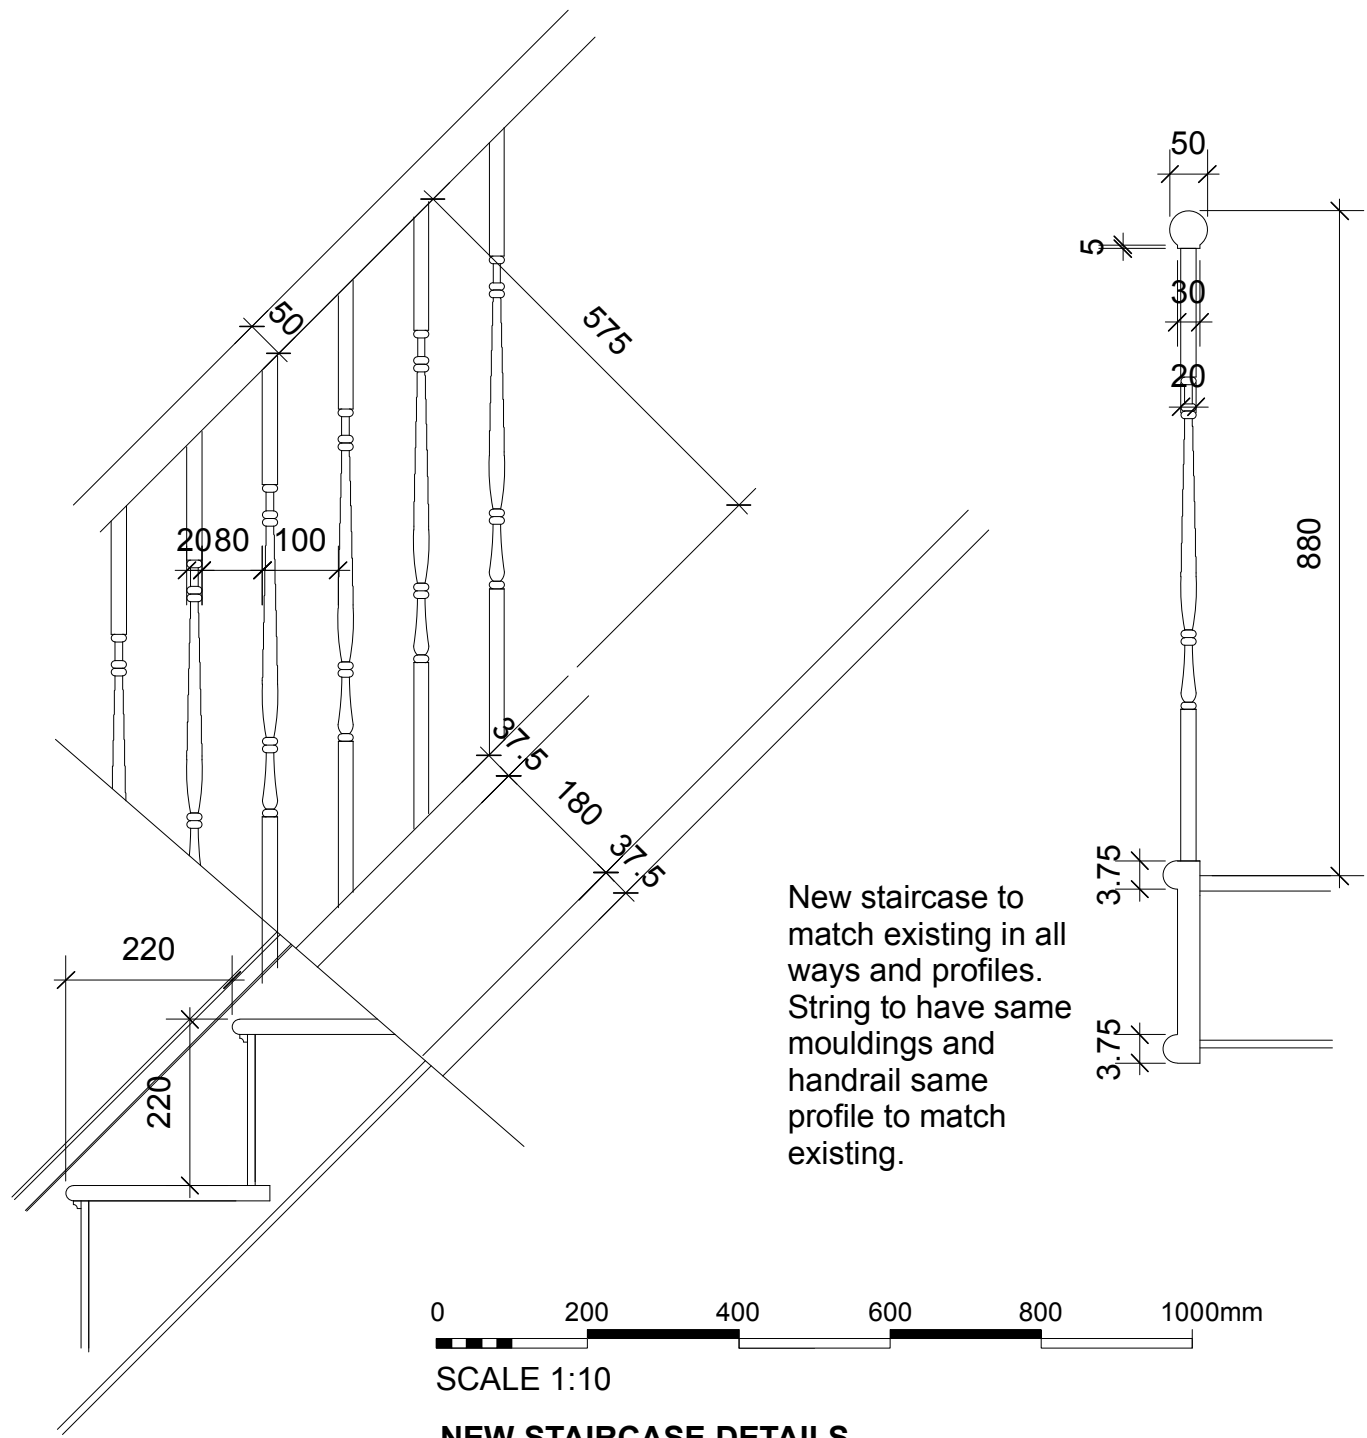

NEW STAIRCASE DETAILS

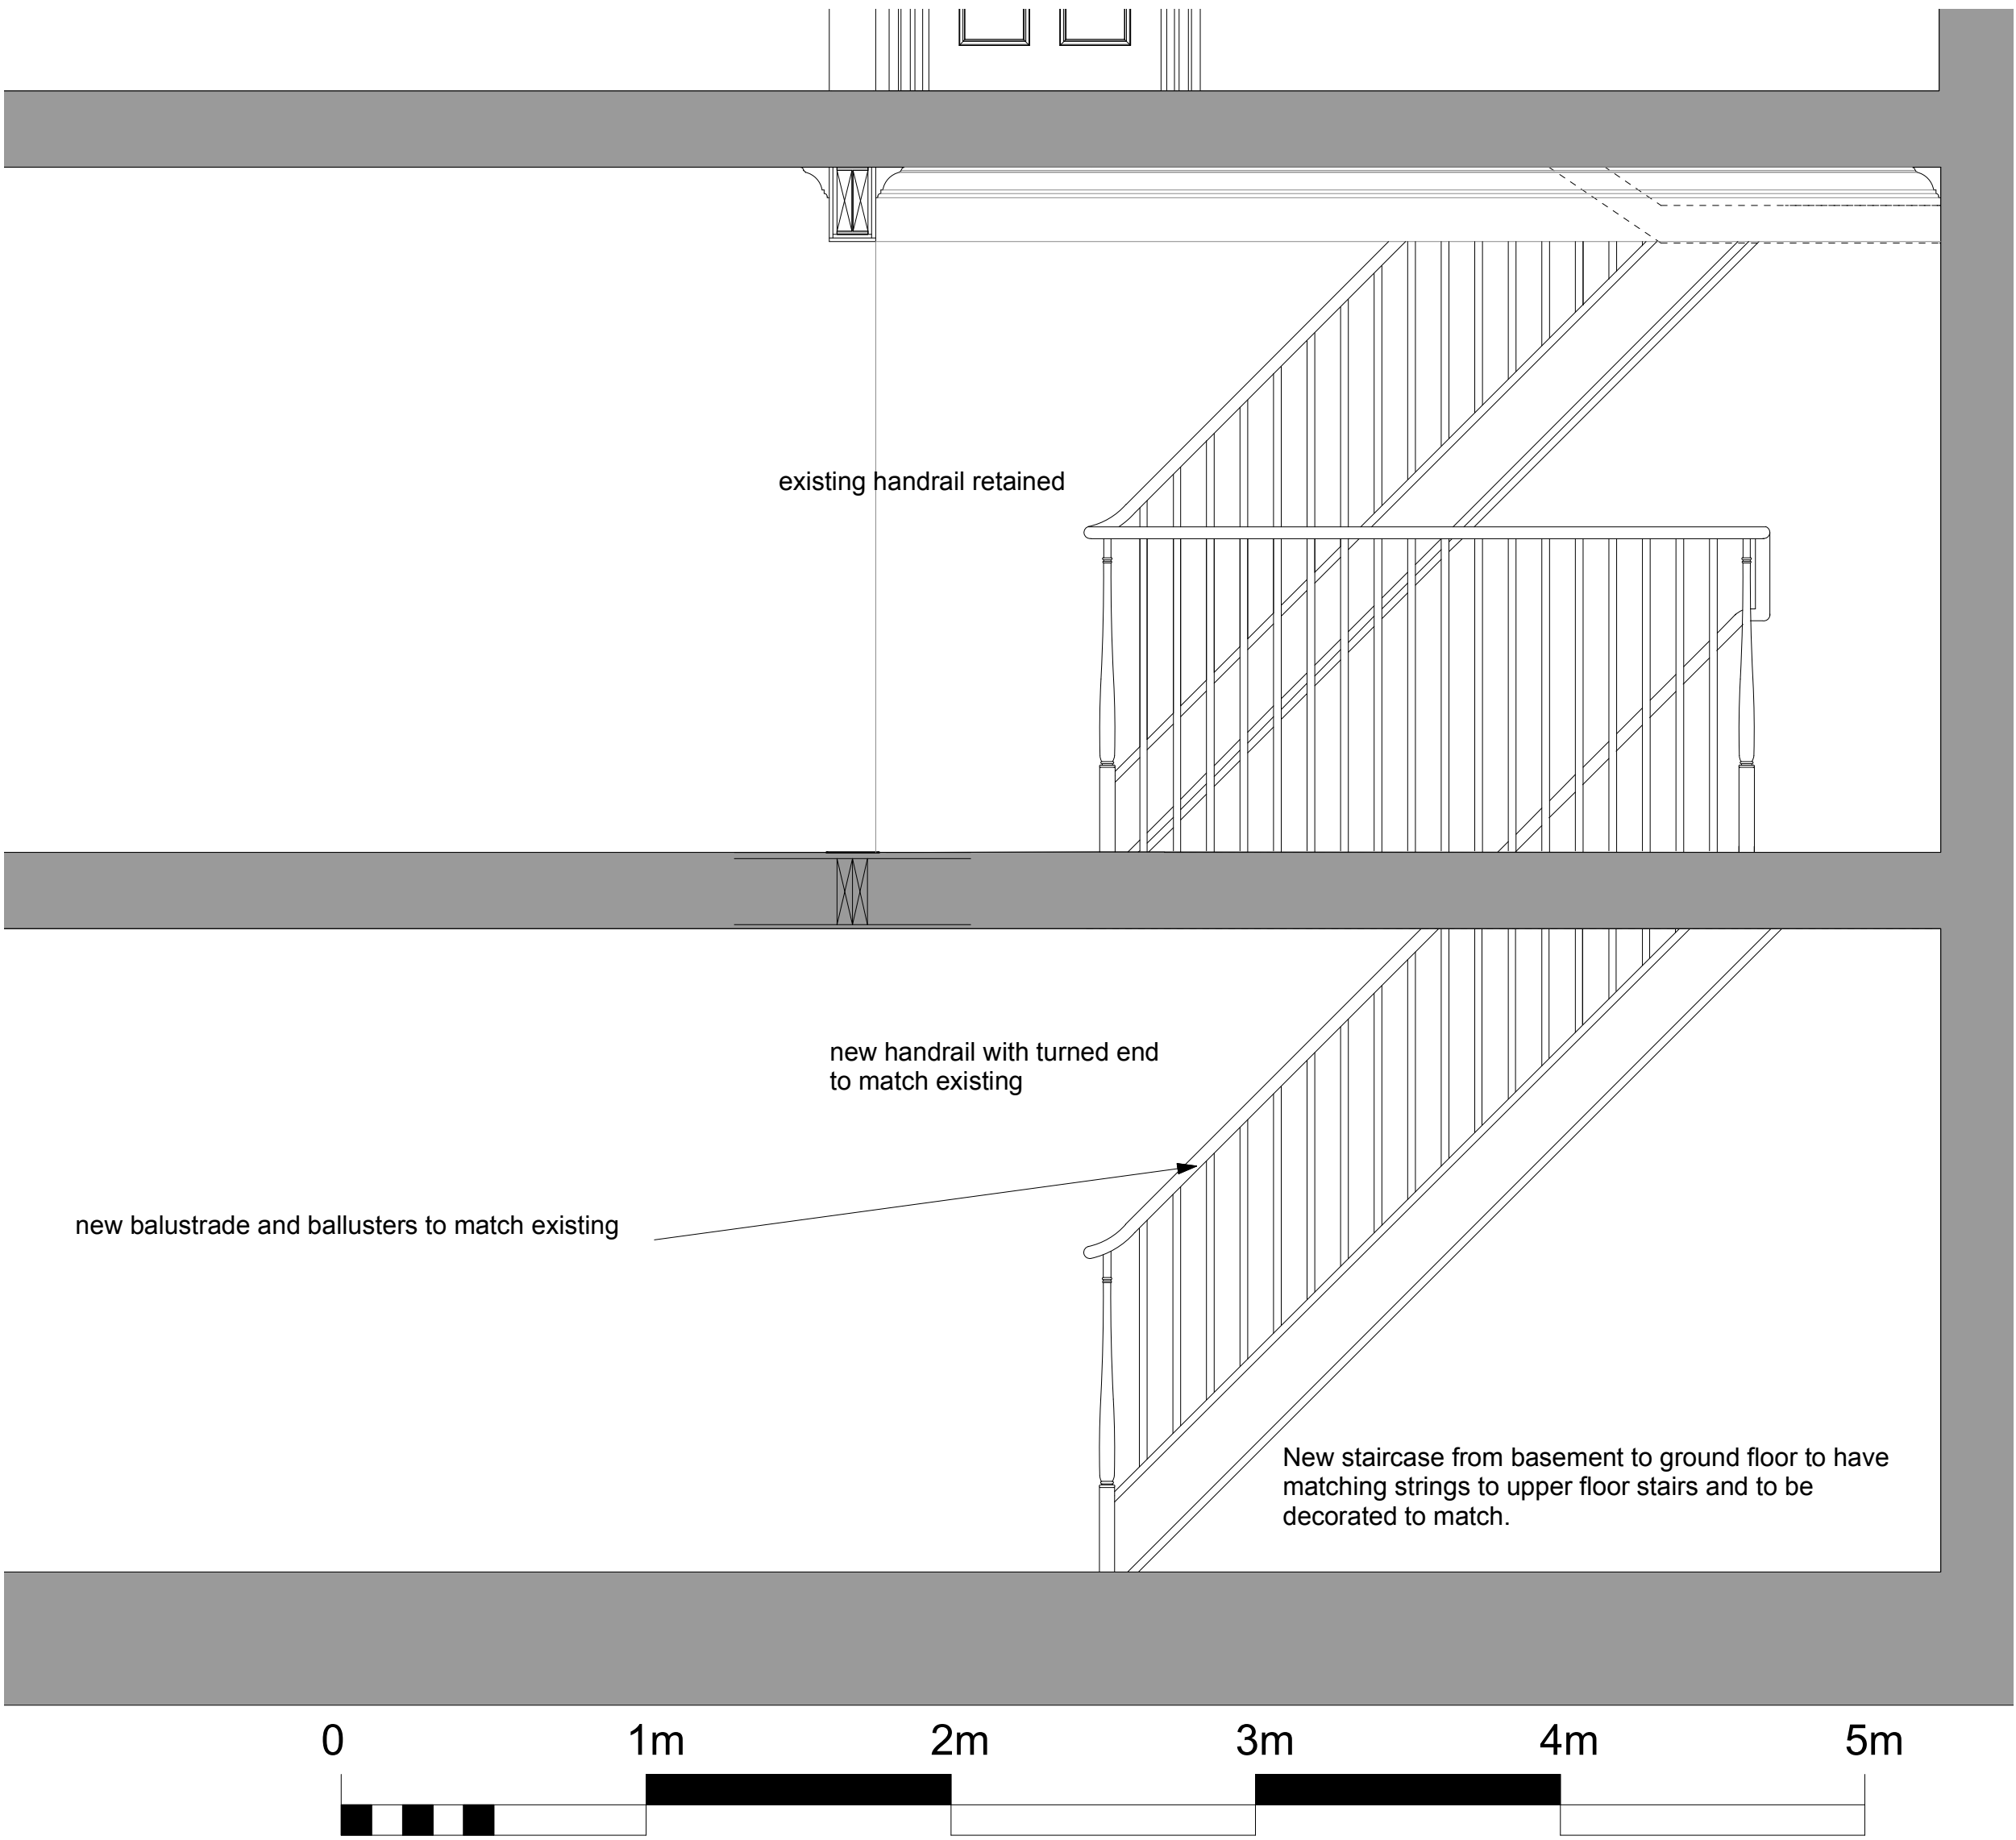

SCALE 1:20

SECTION THROUGH HOUSE TO VIEW STAIRCASE

notes:

amendments:

X
xx.xx.xxxx

x



Studio 5 | English Close | Hove | BN3 7ET
T: 01273 736217 E: info@felceandguy.co.uk

project: Internal alterations to improve
accommodation.

location: 9 Warrick Road, Worthing

client: Mr S Jackson & Mrs S Johnson

drawing: Joinery Details

scale: 1:20 1:10 1:5 page: A1

drawn by: SM checked by: SM

date: Nov. 2025 drawing number: 2838 - 03 revision: B

© Felce & Guy Partnership LLP