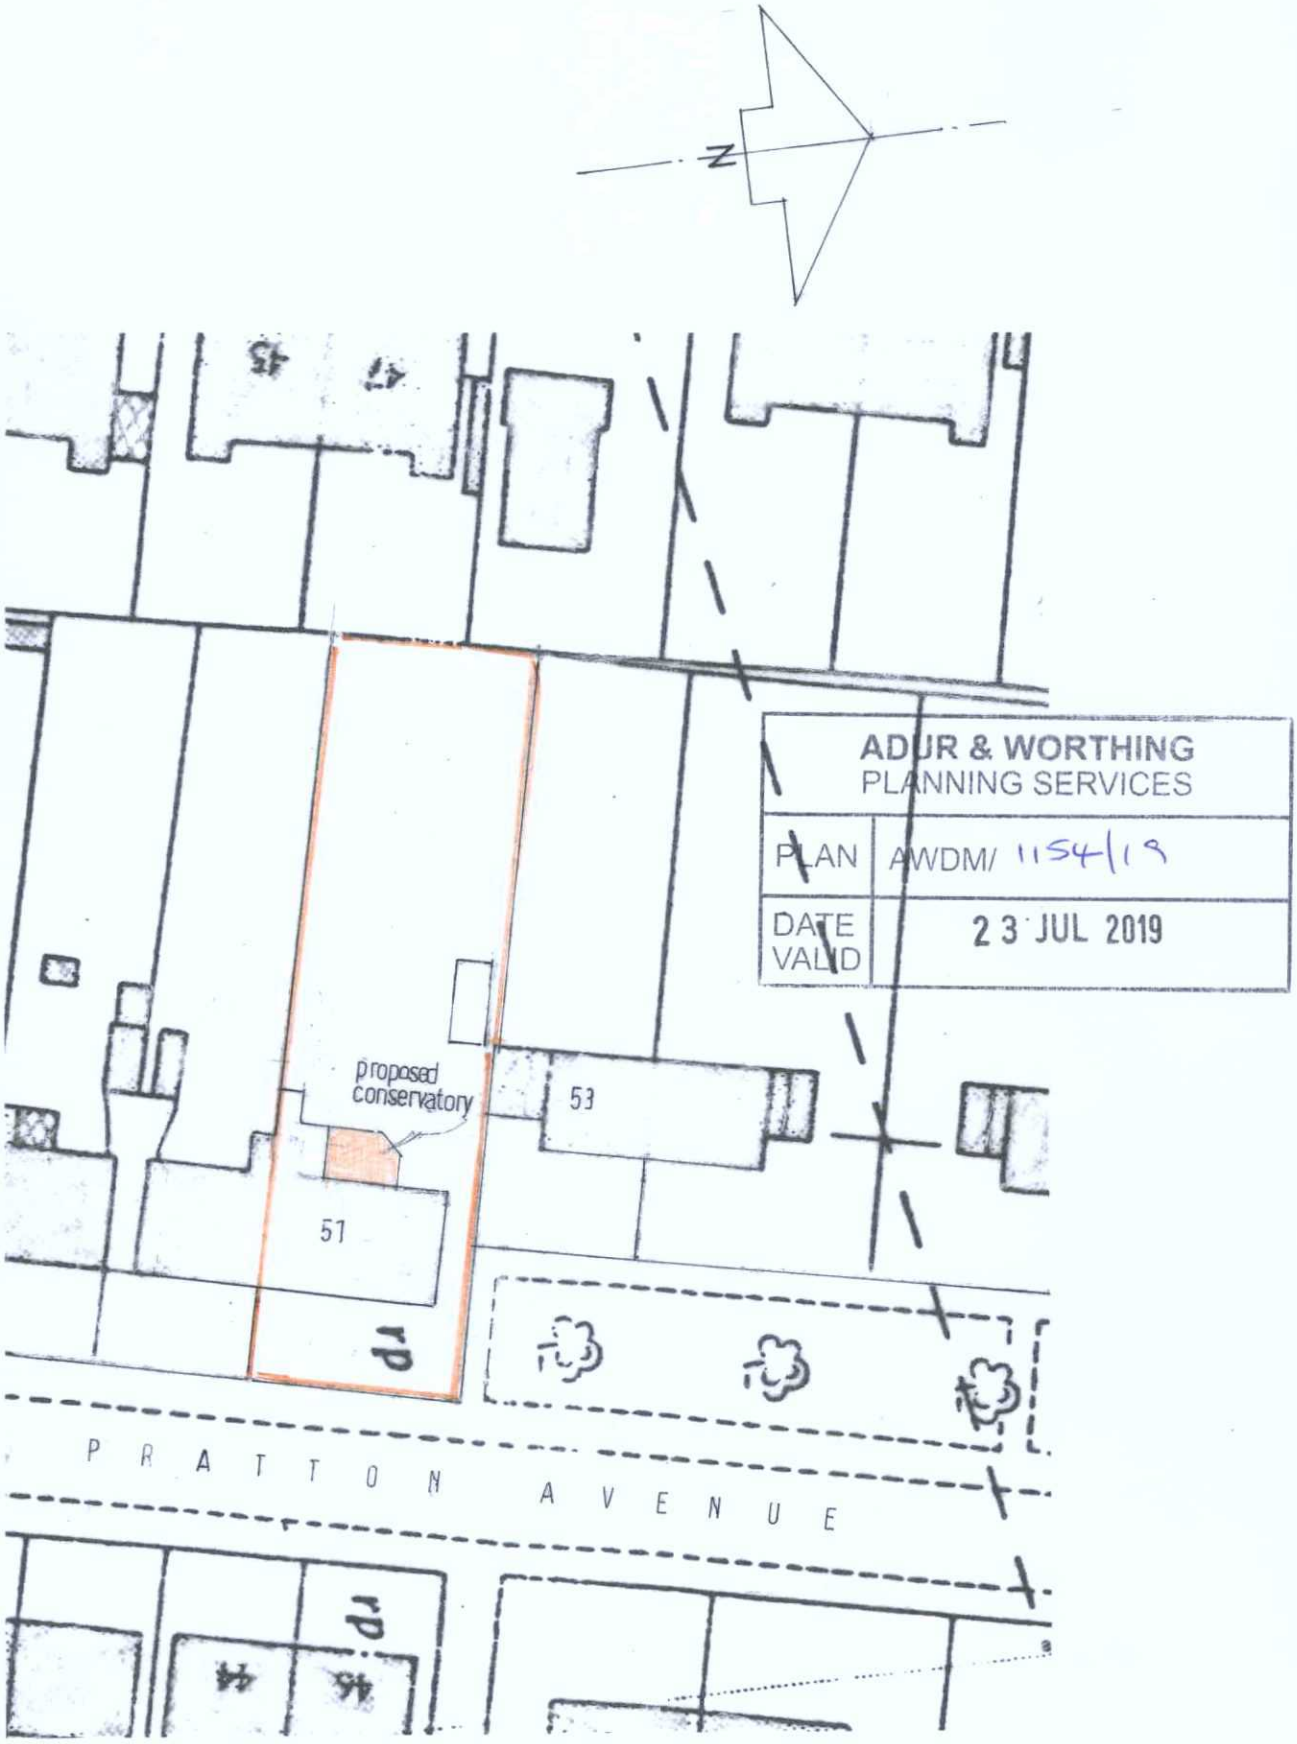

0 5 10 15 20 25 metres

Scale 1:500

51 pratton avenue lancing
proposed conservatory

1 : 500 block plan

scale 1:500
date 07 2019
drawn g.l