AMENDMENT

ADUR & WORTHING
PLANNING SERVICES
PLAN AWDM/ 0436/15
DATE VALID 18/5/15

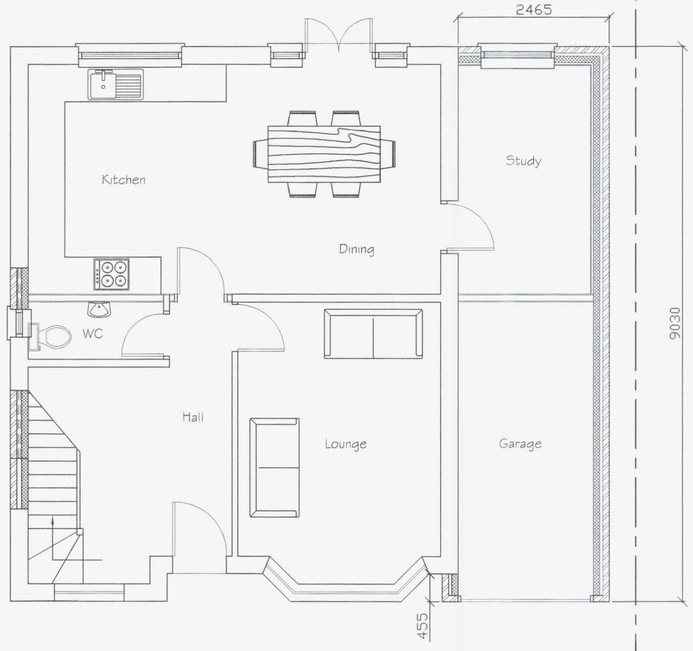

Proposed Ground Floor Plan

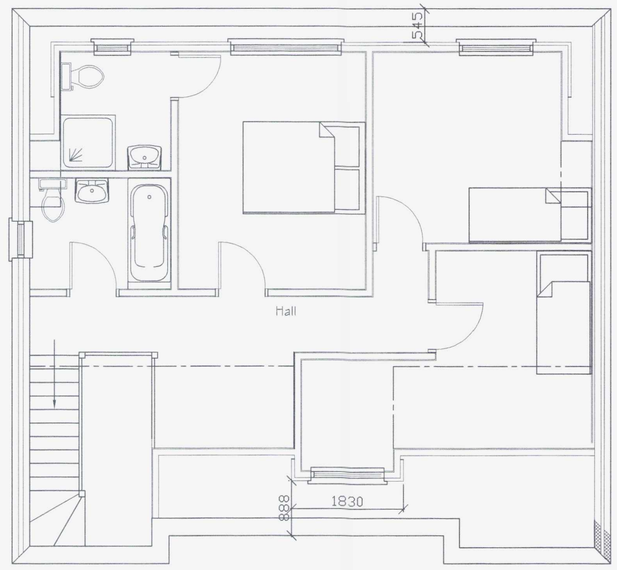

Proposed First Floor Plan

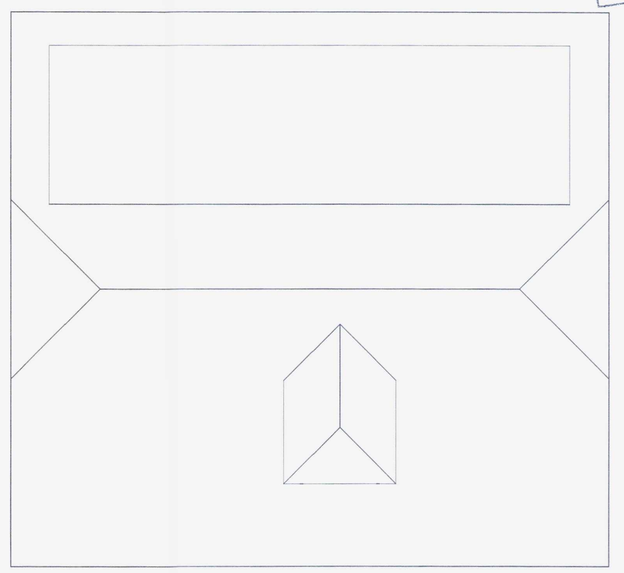

Proposed Roof Plan



SCALE 1:50



Proposed Side Elevation

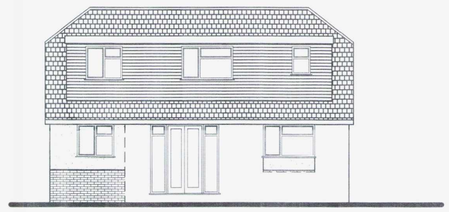

Proposed Rear Elevation

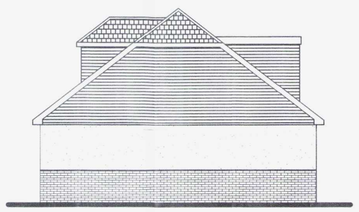

Proposed Side Elevation

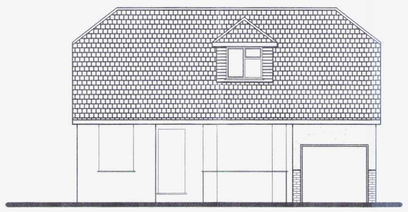

Proposed Front Elevation



SCALE 1:100

Tony Rogers
Building Consultants
Address: 40 Dawn Crescent, Upper Beeding
West Sussex, BN44 3WH
Telephone: 01903 815225 Fax: 01903 815225

Rev.	Date:	Revision Description:
A	May 2015	Re-designed

Client: Mr & Mrs Derham

Address: 1 Vincent Close
Lancing
West Sussex
BN15 9LL

Project: Proposed side extension raising roof with front & rear dormers

Scale: 1:50 1:100
Paper Size A1

Date: March 2015

Drawing No: 15/1006/02

Drawn By: AWR Revision: A