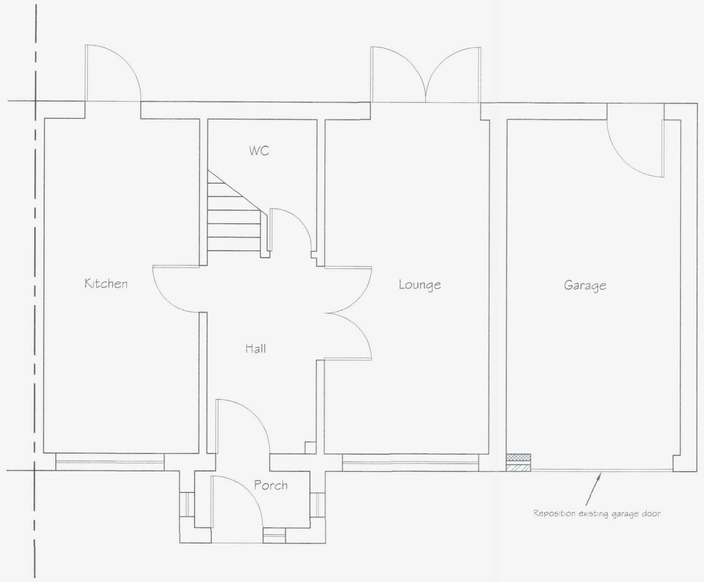

Existing/Proposed Ground Floor Plan

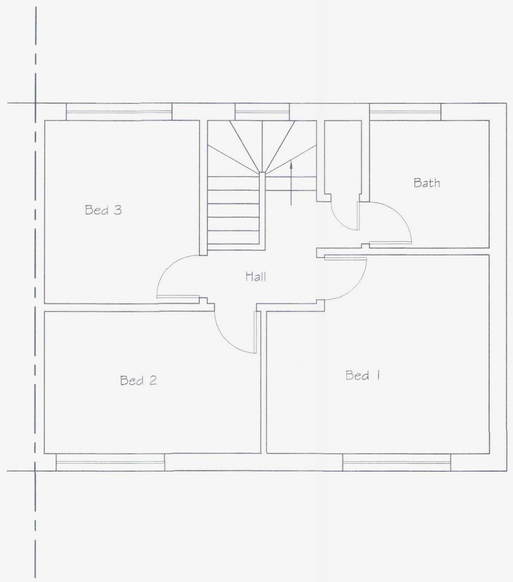

Existing First Floor Plan

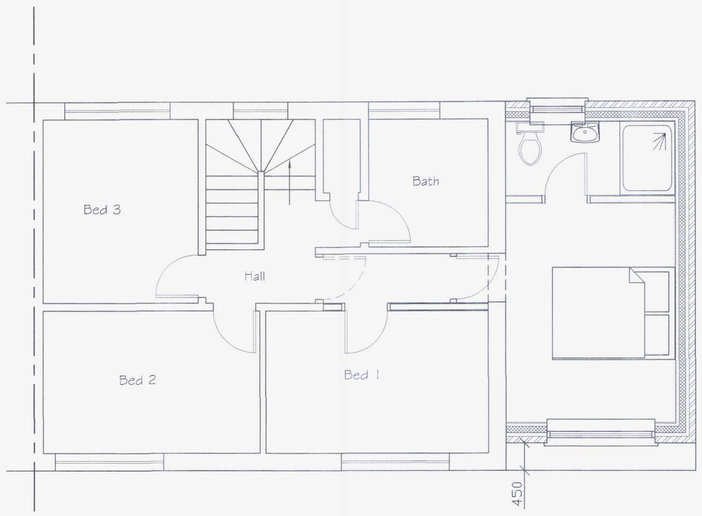

Proposed First Floor Plan

AMENDMENT

0355/17

REC'D 9/2/17

0 0.5 1 2 3 4 5 6 7 8 9 10

SCALE 1:50

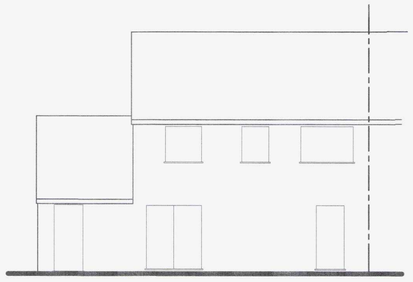

Existing Rear (East) Elevation

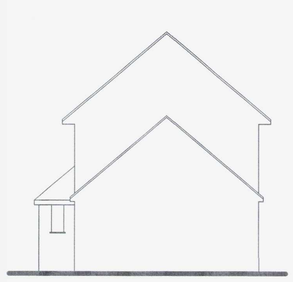

Existing Side (South) Elevation



Existing Front (West) Elevation

0 0.5 1 2 3 4 5 6 7 8 9 10

SCALE 1:100

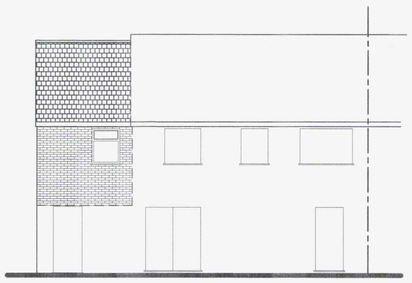

Proposed Rear (East) Elevation

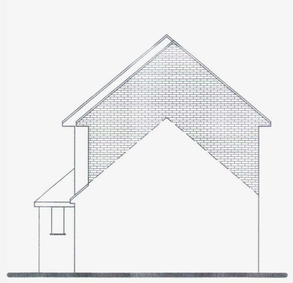

Proposed Side (South) Elevation

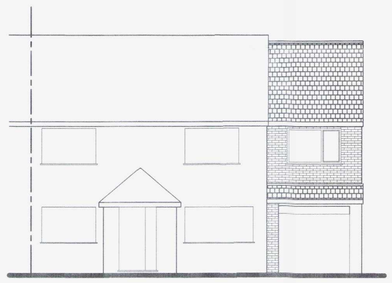

Proposed Front (West) Elevation

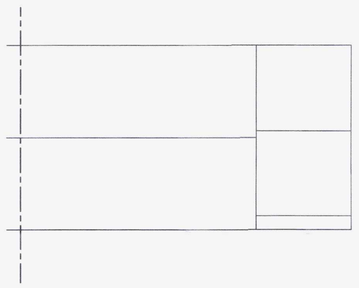

Proposed Roof Plan

Tony Rogers
Building Consultants
Address: 40 Dawn Crescent, Upper Beeding
West Sussex, BN44 3WH
Telephone: 01903 815225 Fax: 01903 815225

Rev.	Date:	Revision Description:
A	Jan 2017	Garage door and window over repositioned

Client: Mr J Hill

Address: 4a Hammy Lane
Shoreham
West Sussex
BN43 6GL

Project: Proposed first floor side extension

Scale: 1:50 1:100
Paper Size A1

Date: January 2017

Drawing No: 17/1196/01

Drawn By: AWR

Revision: A