1:1250 Site Plan For mobile Classrooms V2

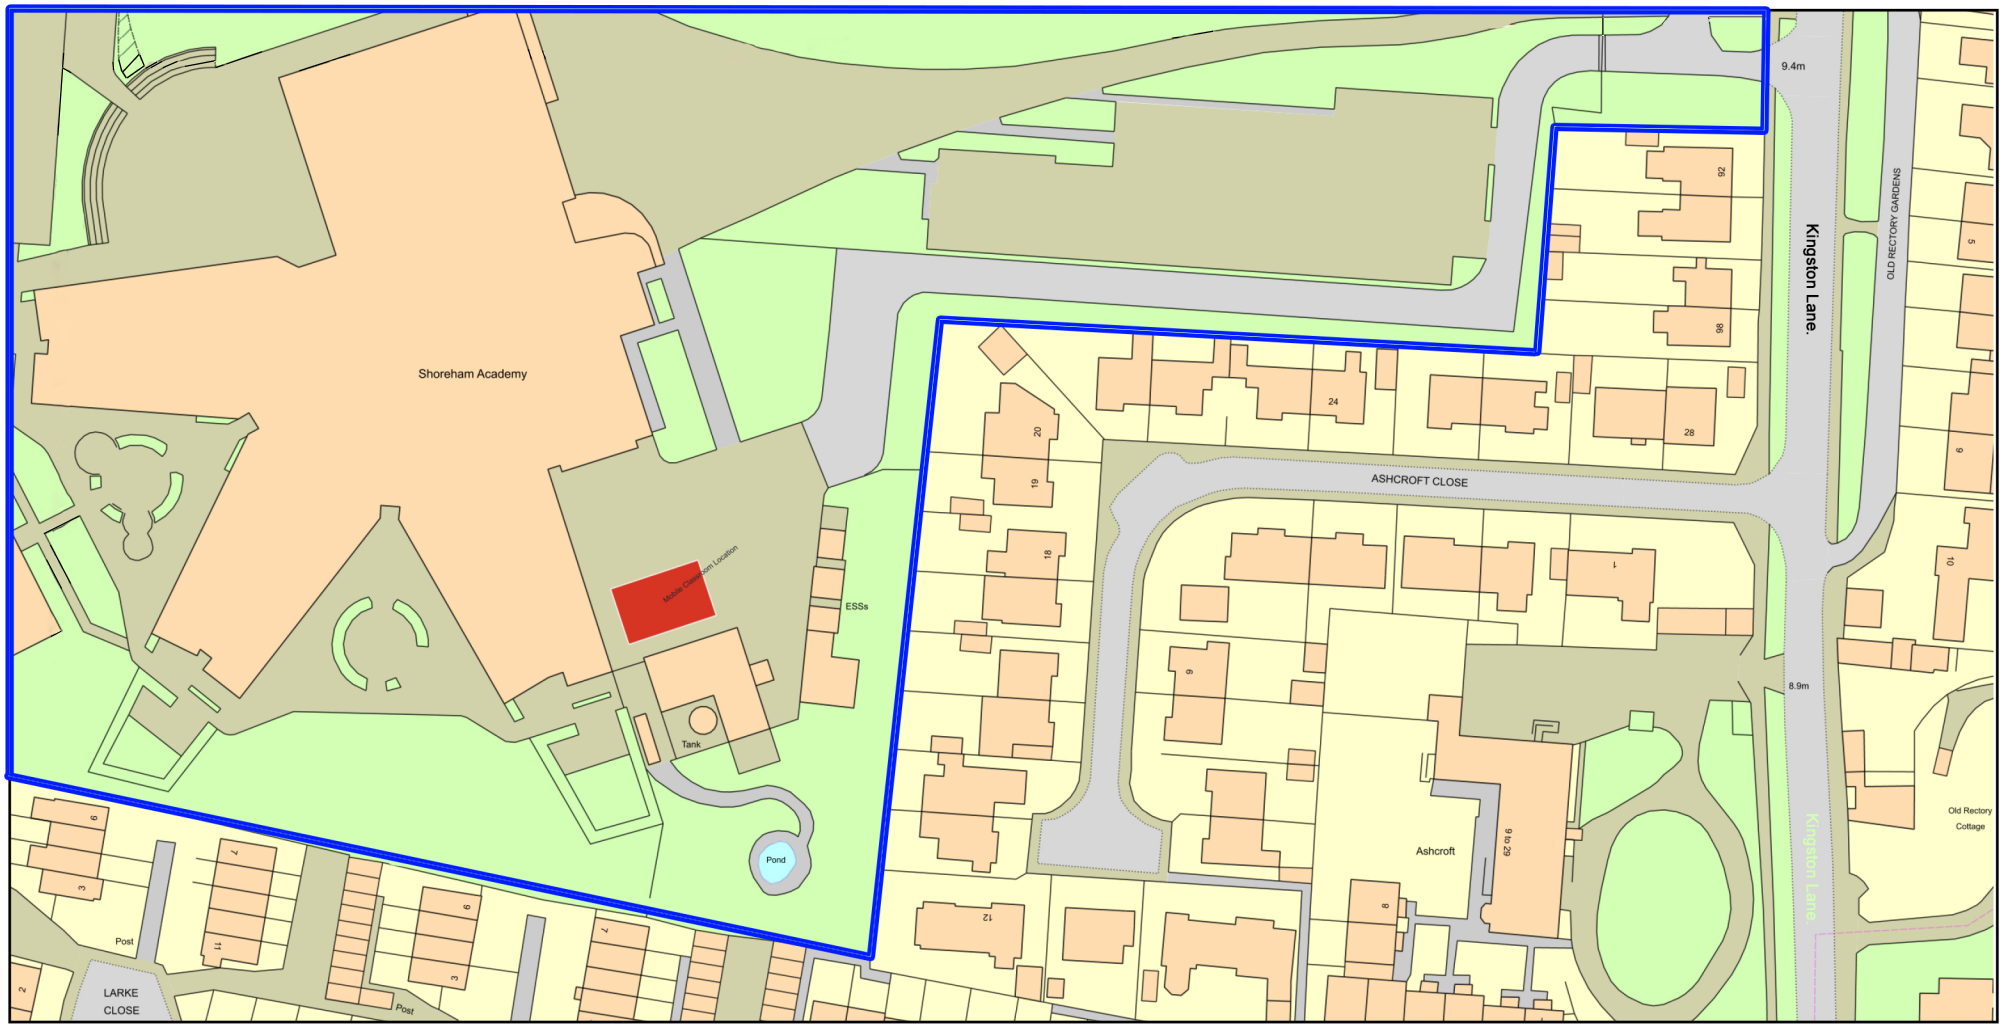

ReQuestaPlan

Plan Produced for: Tim Harkins

Date Produced: 09 Jul 2021

Plan Reference Number: TQRQM21190103902899

Scale: 1:1250 @ A4

© Crown copyright and database rights 2021 OS 100042766