
DO NOT SCALE THIS DRAWING. CONTRACTORS MUST VISIT THE SITE AND TAKE RESPONSIBILITY FOR CHECKING ALL CRITICAL DIMENSIONS
COPYRIGHT: © JAMES BRECKELL CHARTERED ARCHITECT – ALL RIGHTS RESERVED

REV	DATE	BY	AMENDMENT
A	11Sept2013	jb	Aluminium banner sign position amended



PROPOSED FRONT (EAST) ELEVATION 1:50

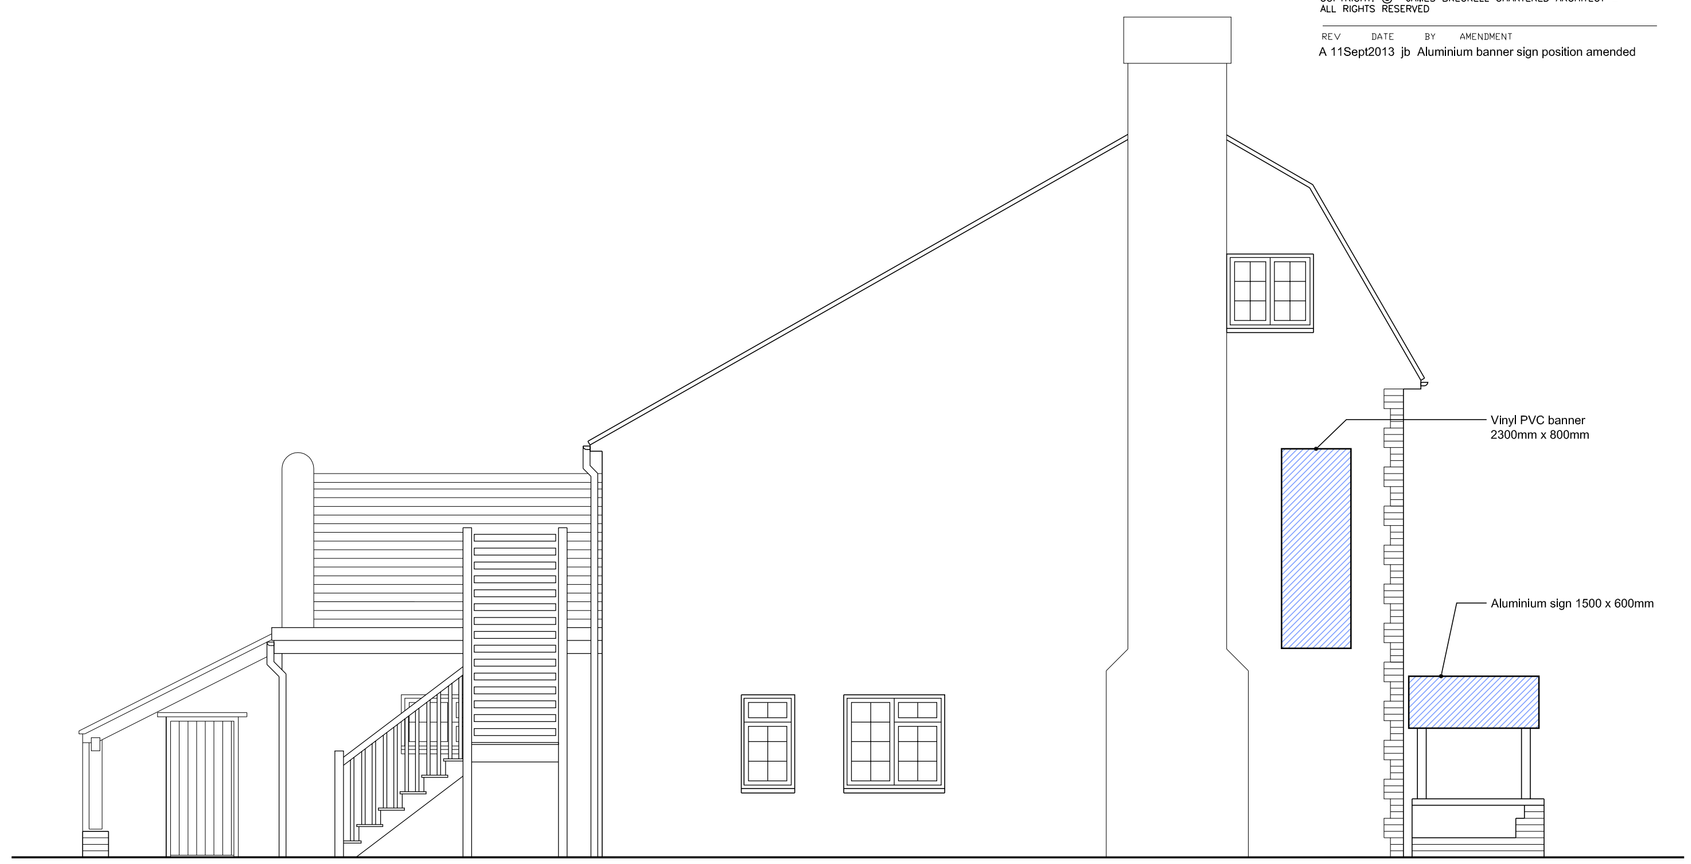

PROPOSED SIDE (SOUTH) ELEVATION 1:50

LEGEND


Location of signage banners identified in blue



SITE PLAN 1:200
Showing location of proposed signs



PROPOSED REAR (WEST) ELEVATION 1:50

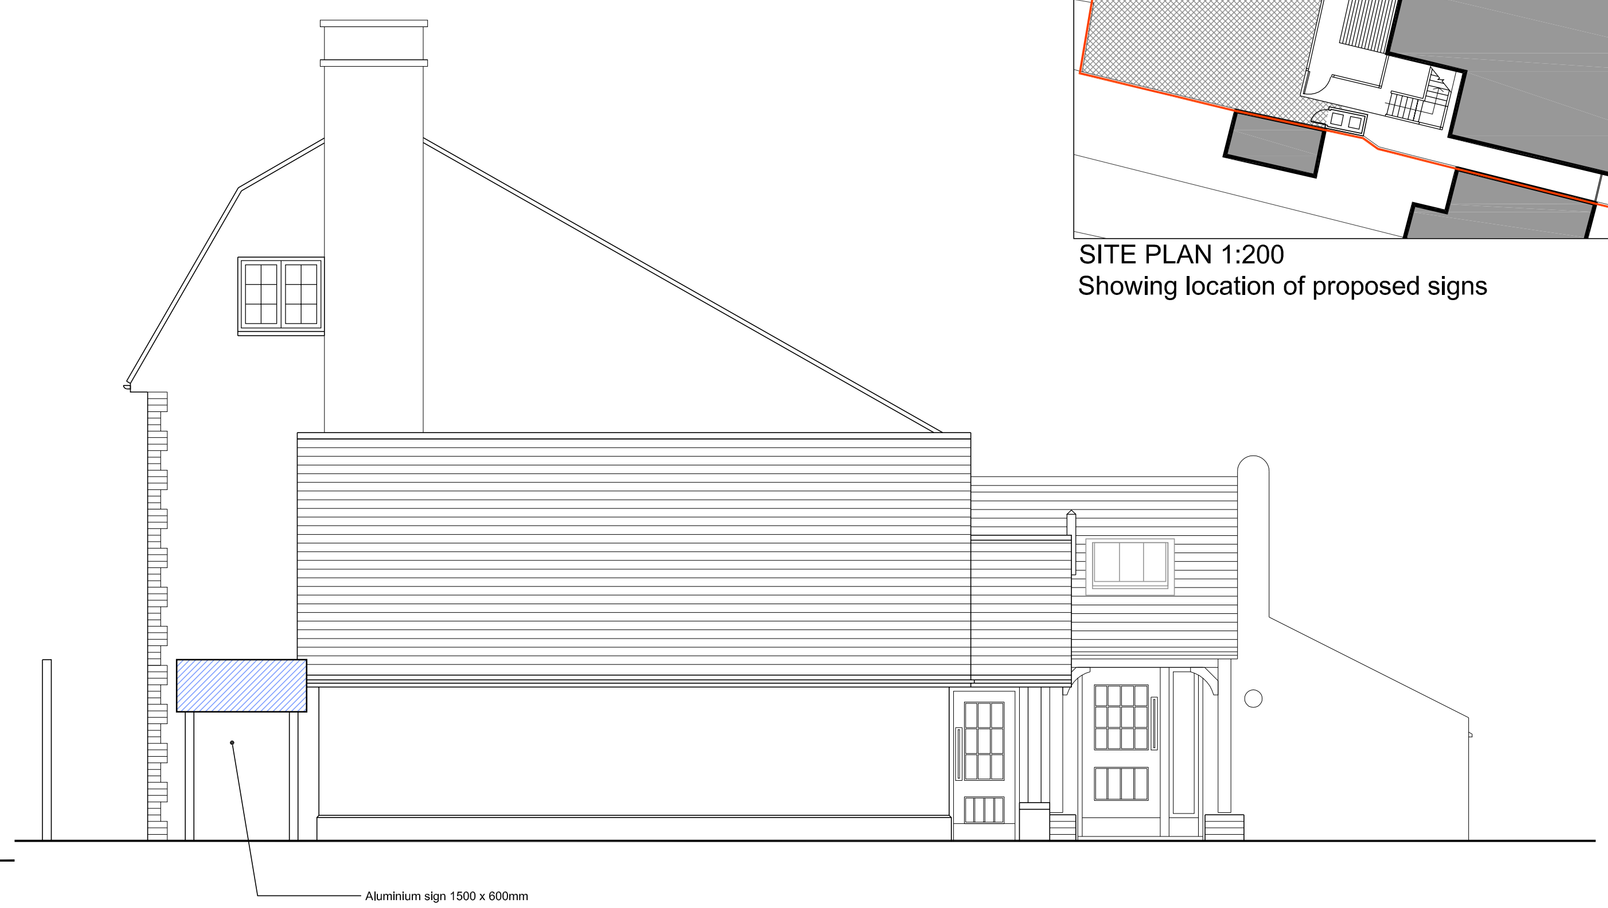

PROPOSED SIDE (NORTH) ELEVATION 1:50

ADVERTISING APPLICATION DRAWING

James Breckell Architects
The Adur Business Centre
Little High Street
Shoreham by Sea
BN43 5EG
Tel: 01273 467 621
email: james@breckell.co.uk
website: www.breckell.co.uk

CLIENT
Grove Lodge Veterinary Group

JOB
Proposed Signage at 21
Southwick Street, Southwick BN42 4AD

DRAWING
Elevations with location of proposed signage banners shown

DATE	4 July 2013
SCALE	As shown @ A1
DRAWN BY	jb
JOB NO.	298
DWG NO.	100
REVISION	A