




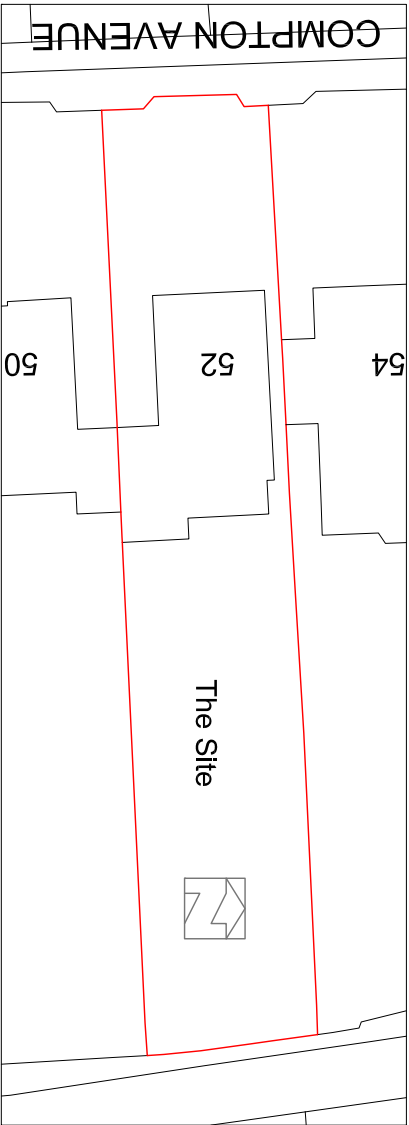

Existing Block Plan
Proposed Block Plan Scale 1:500 @ A3

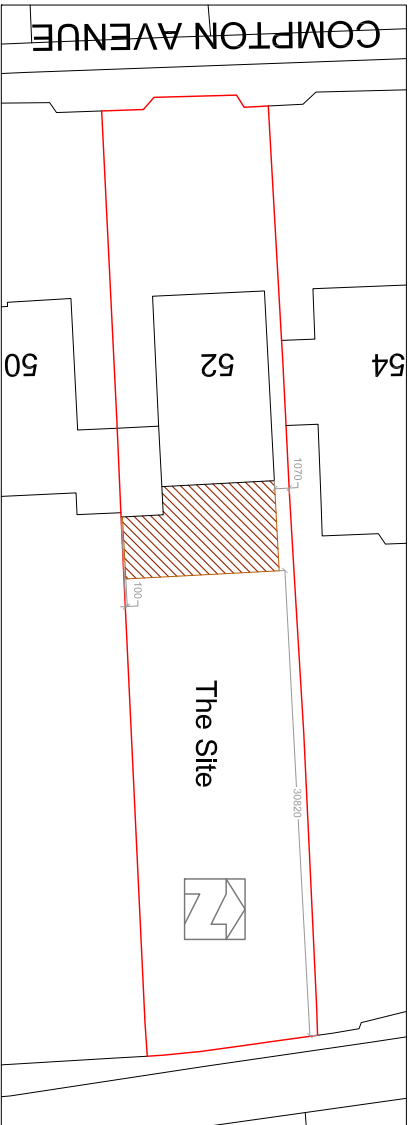

Proposed Block Plan
Proposed Block Plan Scale 1:500 @ A3

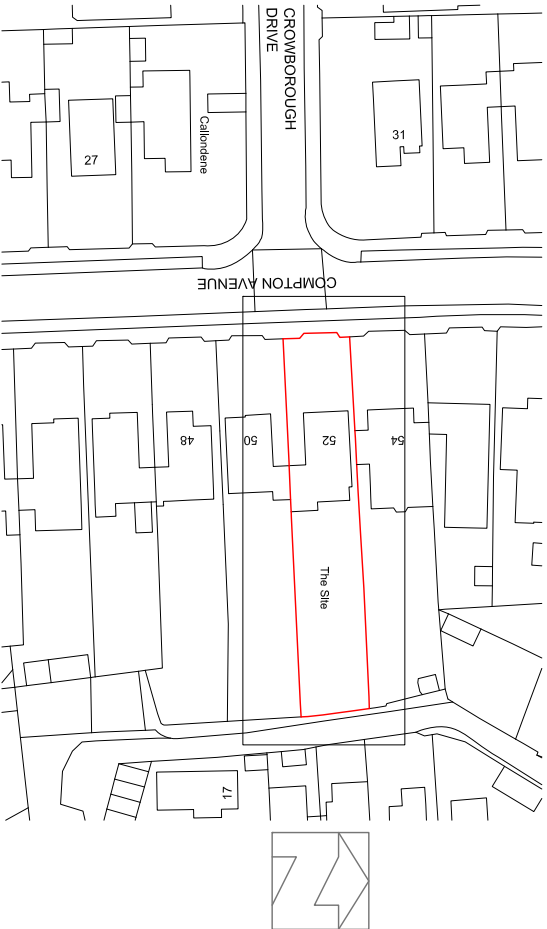

Location Plan
Scale 1:1250 @ A3

Ordnance Survey, (c) Crown Copyright 2026. All rights reserved. Licence number 100022432

TREVOR E. UNSTED
9 GARDEN CLOSE, ANGERING WEST SUSSEX BN16 4LX Tel 07466030547
trevorunsted@outlook.com

Client A D'Rosario & T Woods

Project—Proposed Extension at 52 Compton Avenue, Goring—by—Sea West Sussex BN12 4UE

Drawing— Location Plan	
Scale as shown	Drawing No. 26/5097/1
Date June 2026	Revisions
Drawn AJP/TU	
Copyright	

The contractor must check all dimensions and levels on site

It is the contractor's responsibility to ensure compliance with all statutory authority requirements, carry out works with total regard to existing and retained structure. Works and materials to latest CP/BS. Drawing to be read in strict accordance with engineer's information where applicable.

All structural timber C16 unless otherwise noted. All structural and external timber to be pressure impregnated with preservative, cut ends site swabbed with Cupinol or similar treatment.

Local authority to witness satisfactory test on all new and affected foul/storm drainage