



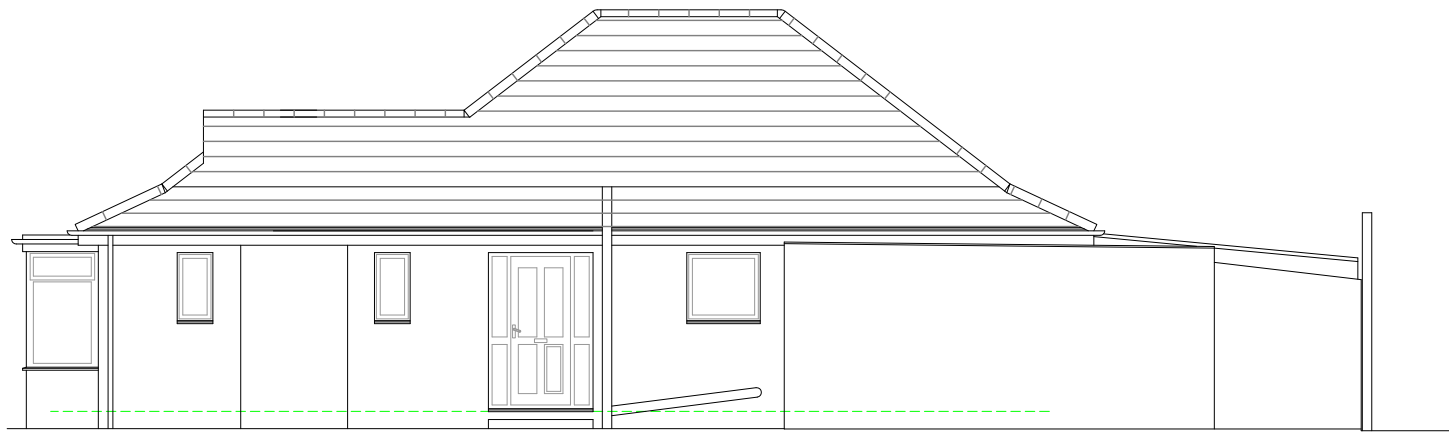


Existing Side (South) Elevation

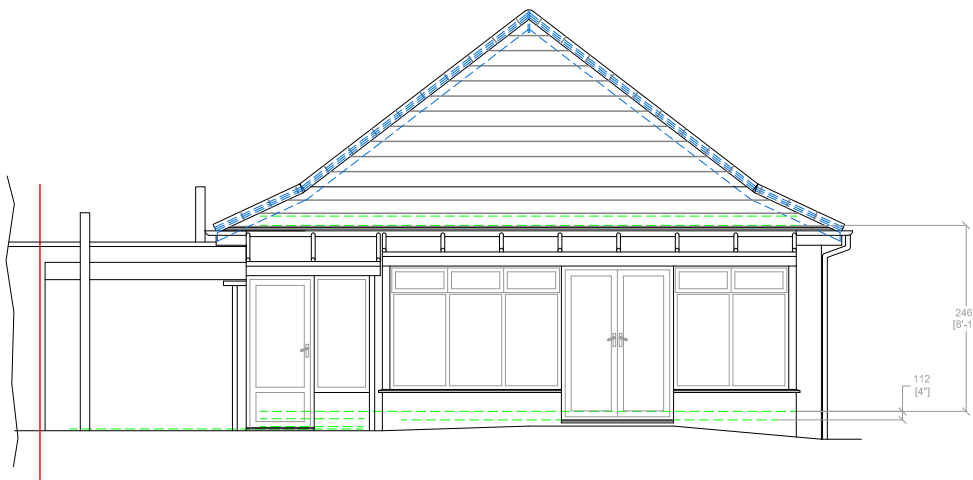


Existing Rear (East) Elevation

0 5
Scale 1:100 @ A3

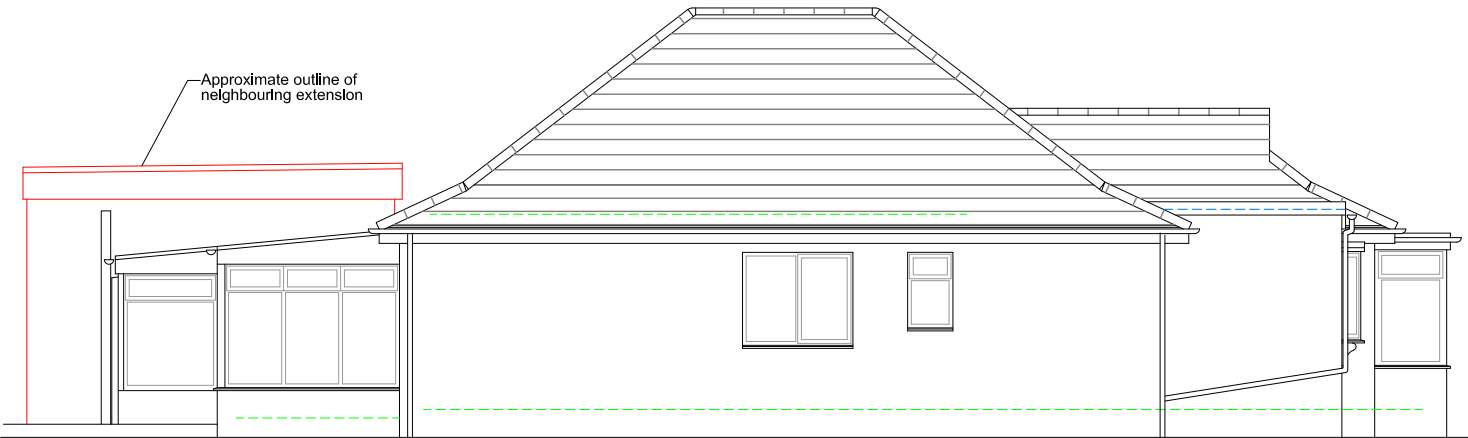

Existing Side (North) Elevation

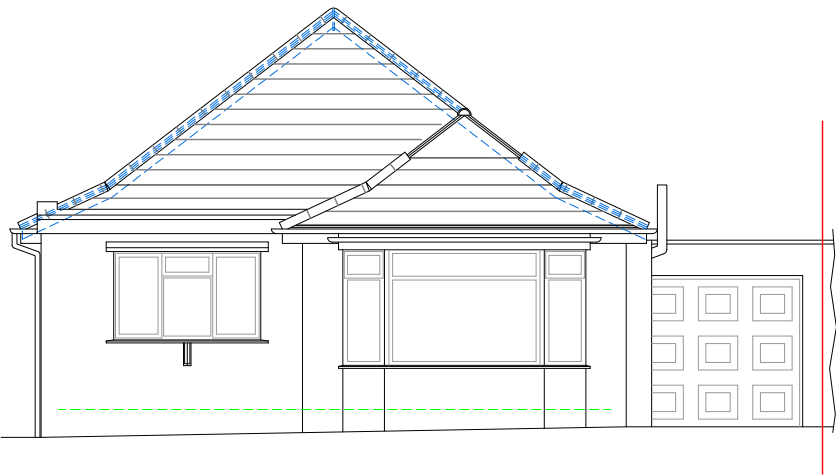

Existing Front (West) Elevation

TREVOR E.UNSTED

9 GARDEN CLOSE, ANGMERING WEST SUSSEX BN16 4LX Tel 07486030547
trevorunsted@outlook.com

Client A D’Rosario & T Woods

Project—Proposed Extension at 52 Compton
Avenue, Goring—by—Sea
West Sussex BN12 4UE

Drawing— Existing Elevations

Scale as shown	Drawing No. 26/5097/3
Date June 2026	Revisions
Drawn AJP/TU	
Copyright	

The contractor must check all dimensions and levels on site

It is the contractor’s responsibility to ensure compliance with all statutory authority requirements, carry out works with total regard to existing and retained structure. Works and materials to latest CP/BS.

Drawing to be read in strict accordance with engineer’s information where applicable.

All structural timber C16 unless otherwise noted. All structural and external timber to be pressure impregnated with preservative, cut ends site swabbed with Cuprinol or similar treatment.

Local authority to witness satisfactory test on all new and affected foul/storm drainage