



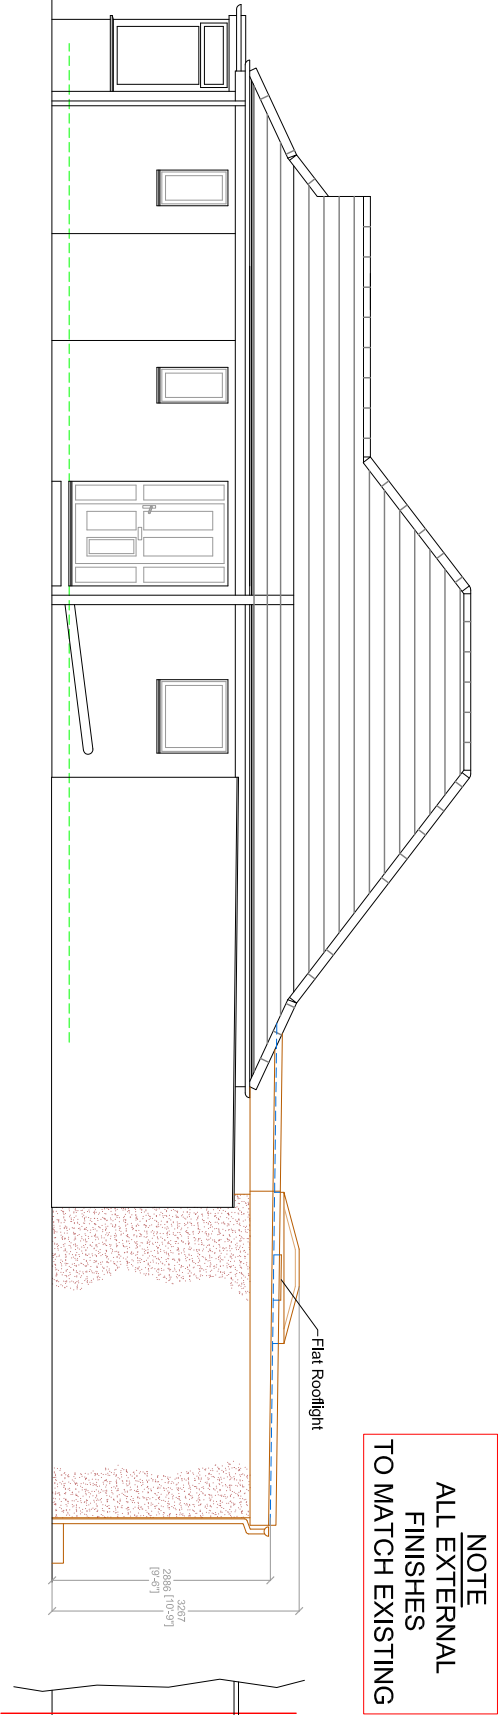


Proposed Side (South) Elevation


0 5
Scale 1:100 @ A3

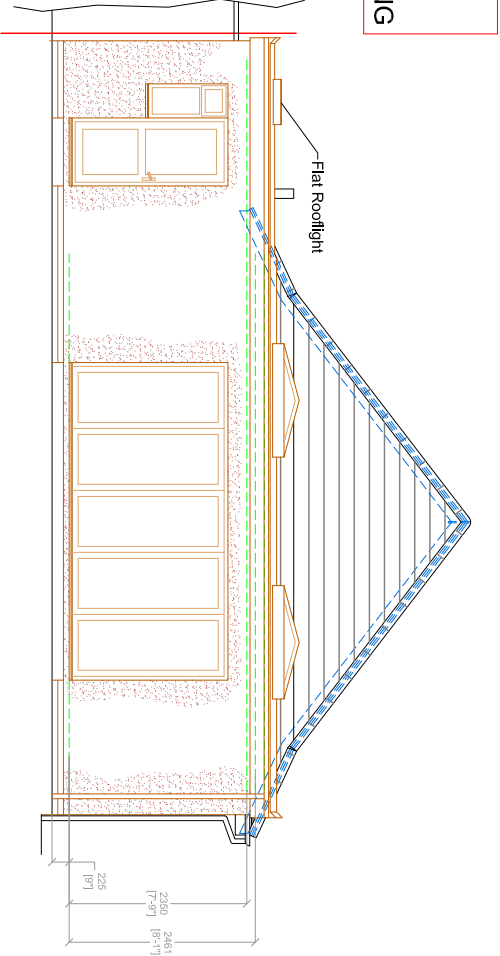

Proposed Rear (East) Elevation

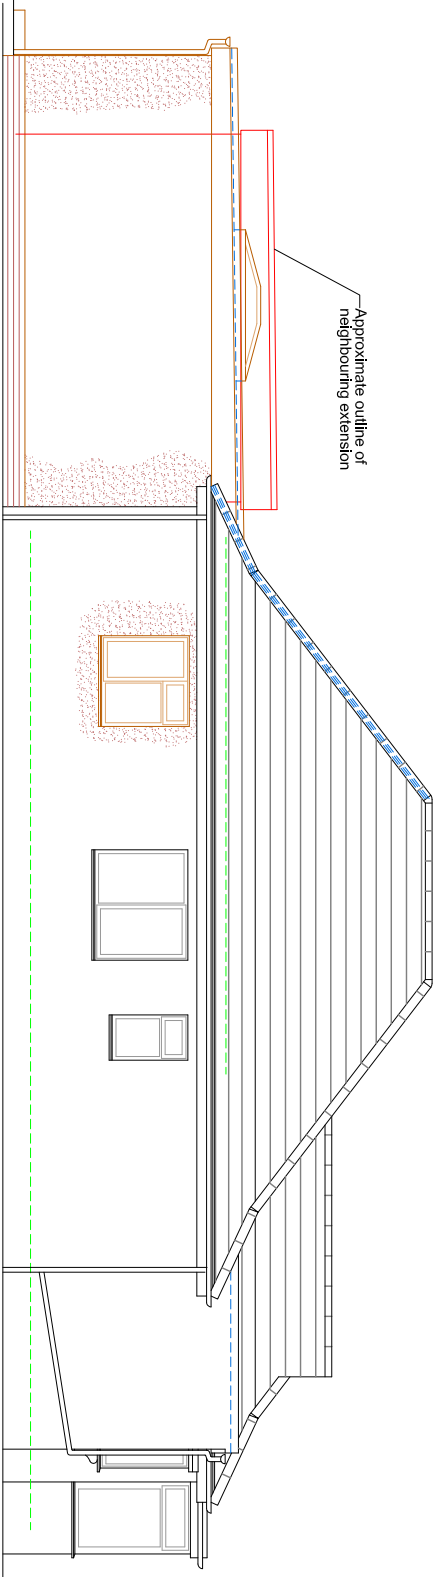

Proposed Side (North) Elevation

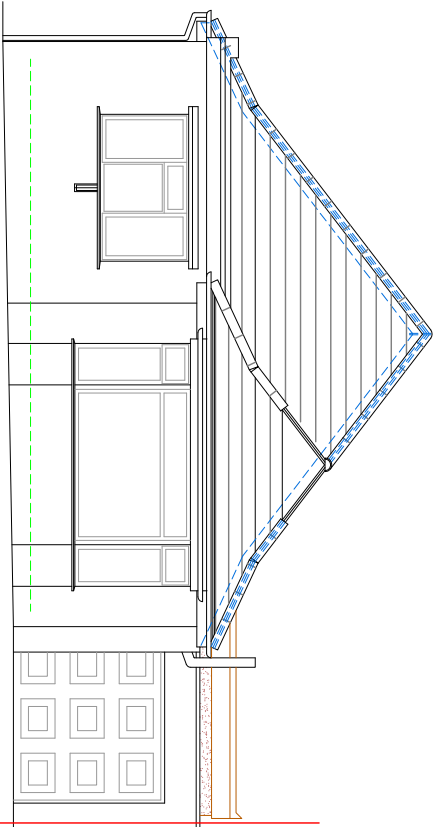

Proposed Front (West) Elevation

Drawing – Proposed Elevations

Scale as shown	Drawing No.
Date June 2026	26/5097/5
Drawn AJP/TU	Revisions
Copyright	A

The contractor must check all dimensions and levels on site.

It is the contractor's responsibility to ensure compliance with all statutory authority requirements, carry out works with total regard to existing and retained structure. Works and materials to latest CP/BS. Drawing to be read in strict accordance with engineer's information where applicable.

All structural timber C16 unless otherwise noted. All structural and external timber to be pressure impregnated with preservative, cut ends site swabbed with Cupinol or similar treatment. Local authority to witness satisfactory test on all new and affected foul/storm drainage

A-22/7/26 Revised inline with A & W District Council Planning Dept comments
TREVOR E. UNSTED
9 GARDEN CLOSE, ANGERING WEST SUSSEX BN16 4LX Tel 07486030547
trevorunsted@outlook.com

Client A D'Rosario & T Woods
Project – Proposed Extension at 52 Compton Avenue, Goring-by-Sea West Sussex BN12 4UE