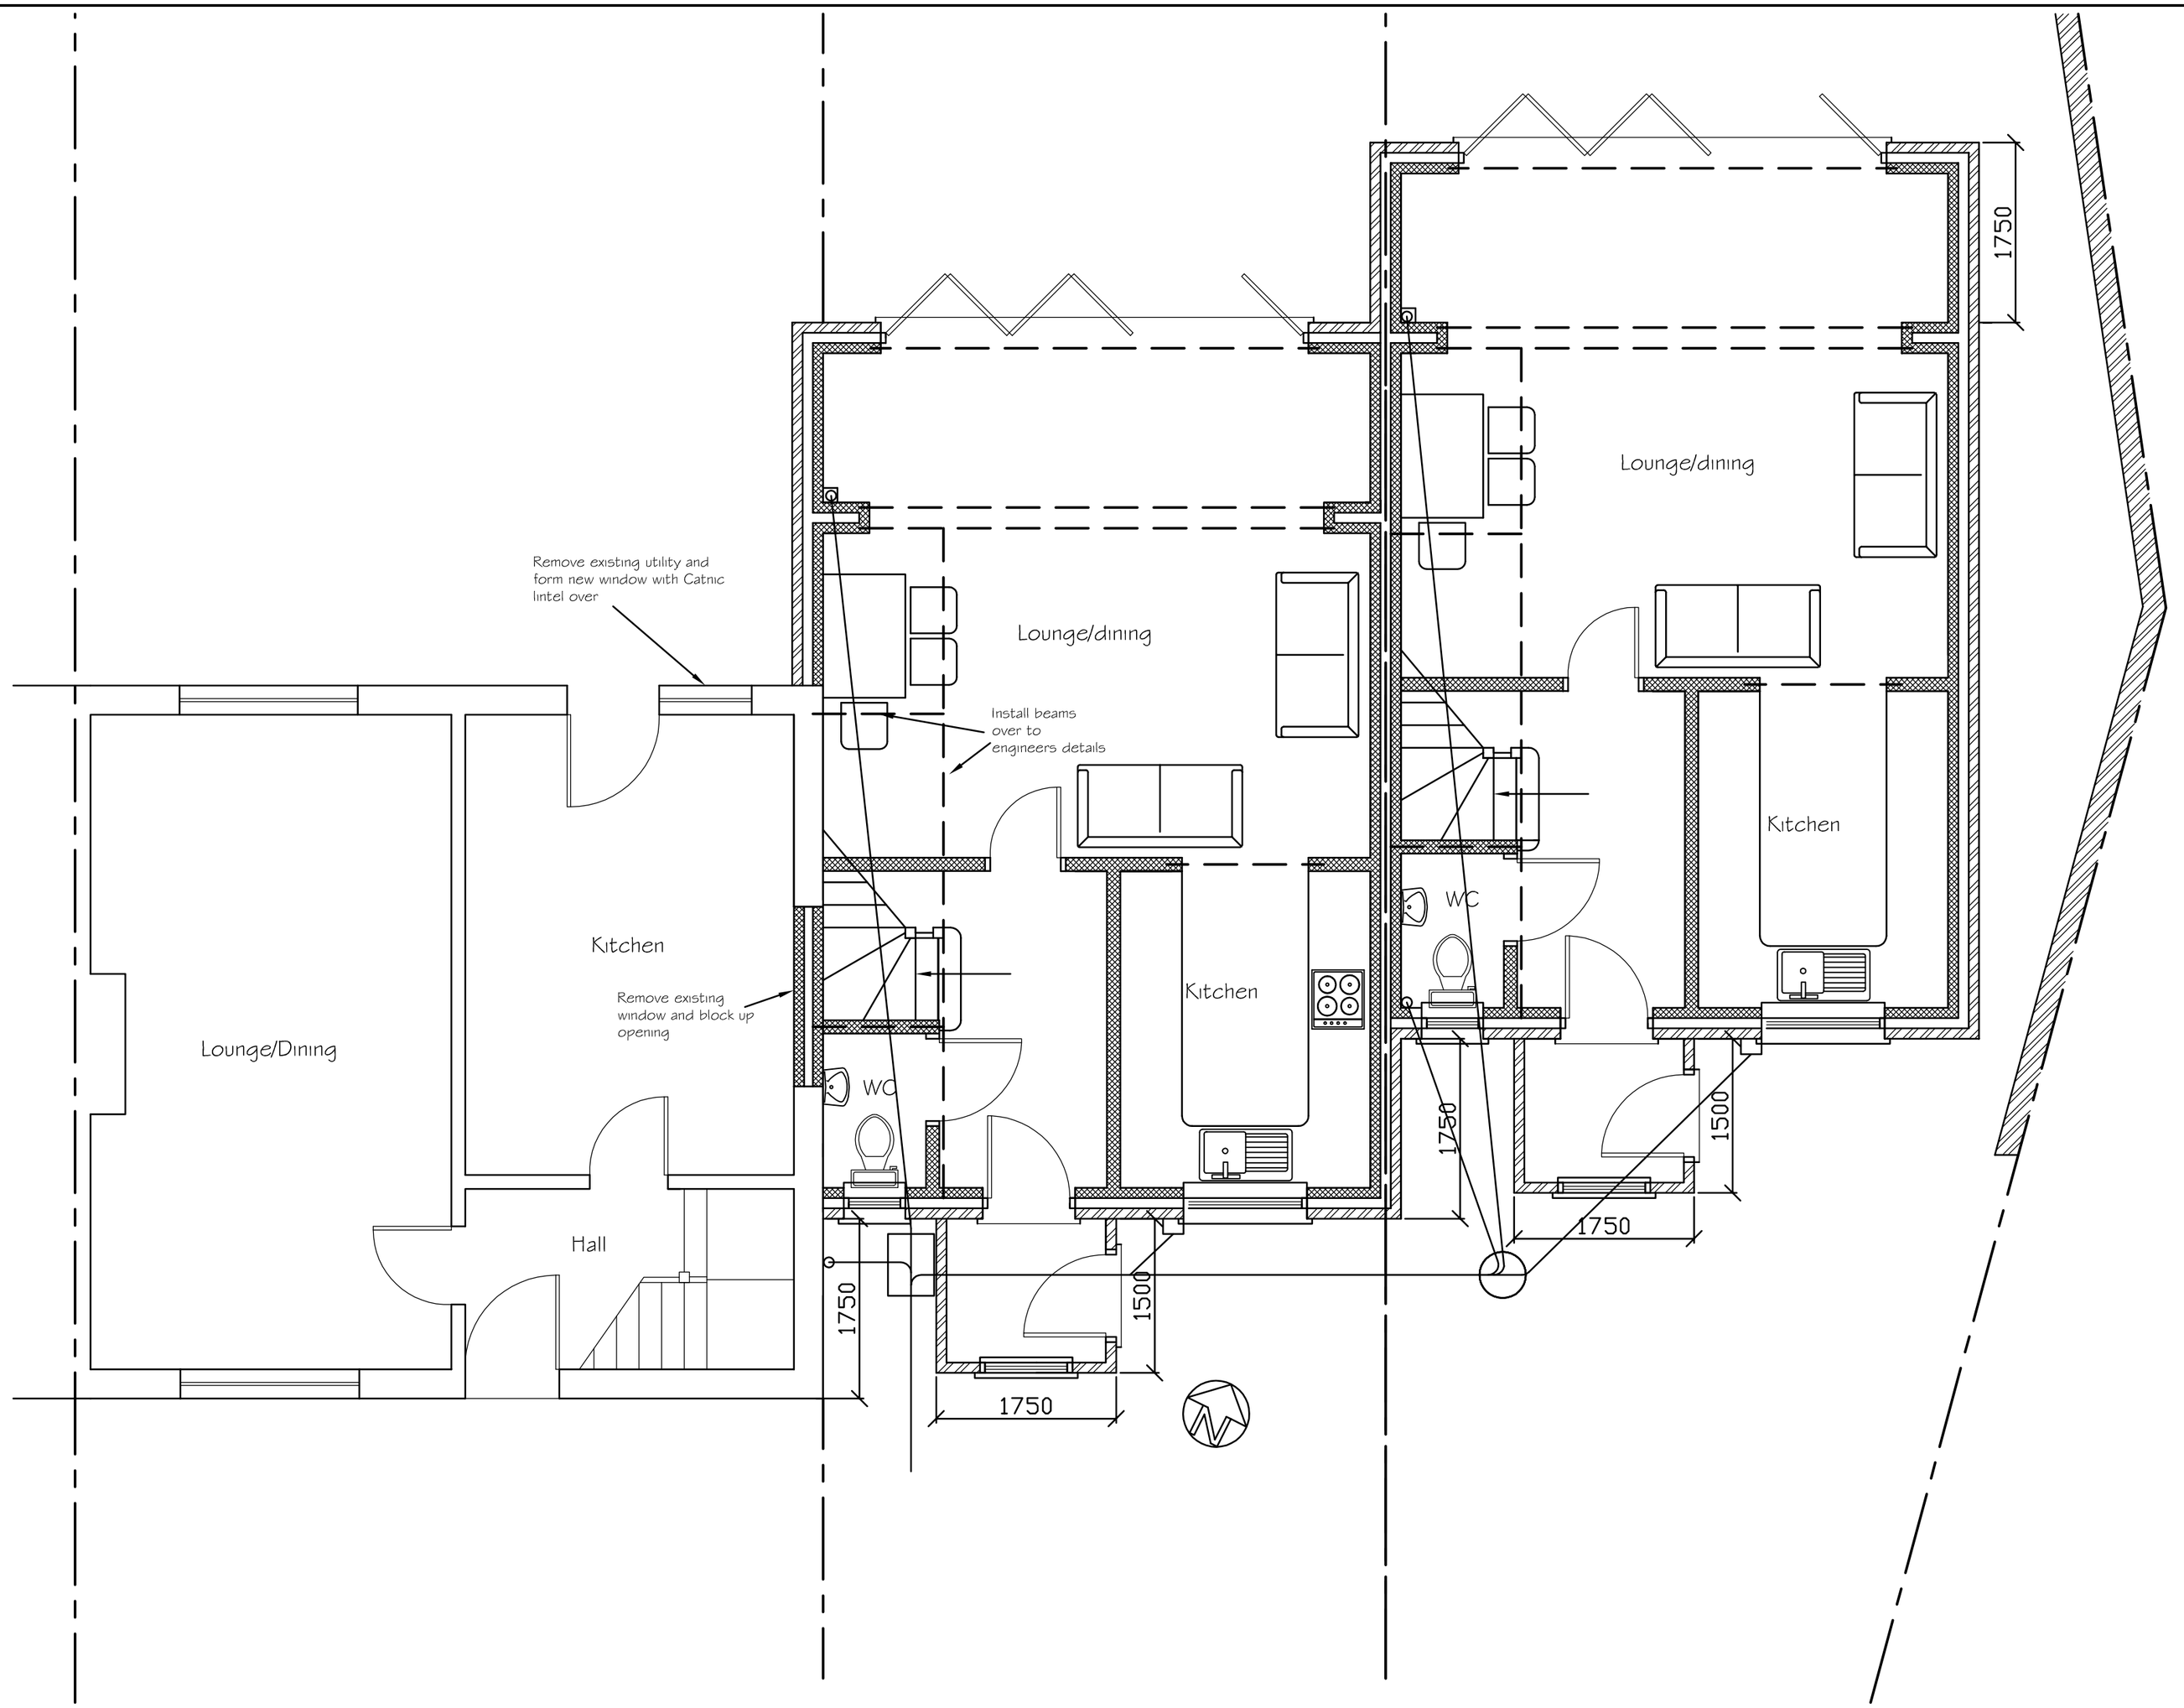


Proposed Ground Floor Plan

0 0.5 1 2 3 4 5 6 7 8 9 10

SCALE 1:50

Tony Rogers
Building Consultants

Address: 40 Dawn Crescent, Upper Beeding, West Sussex, BN44 3WH
Telephone: 01903 815225 Fax: 01903 815225

Rev.	Date:	Revision Description:
A	October 2019	Rooms annotated
B	October 2021	Room in roof, rear extension and porch added
C	March 2022	Porch door and window altered

Client: Mr P Meredith

Address: 69 Highdown
Southwick
West Sussex
BN42 4QT

Project: Proposed new dwellings

Scale: 1:50

Date: August 2019

Drawing No: 08/419/03

Drawn By: AJM

Revision: C