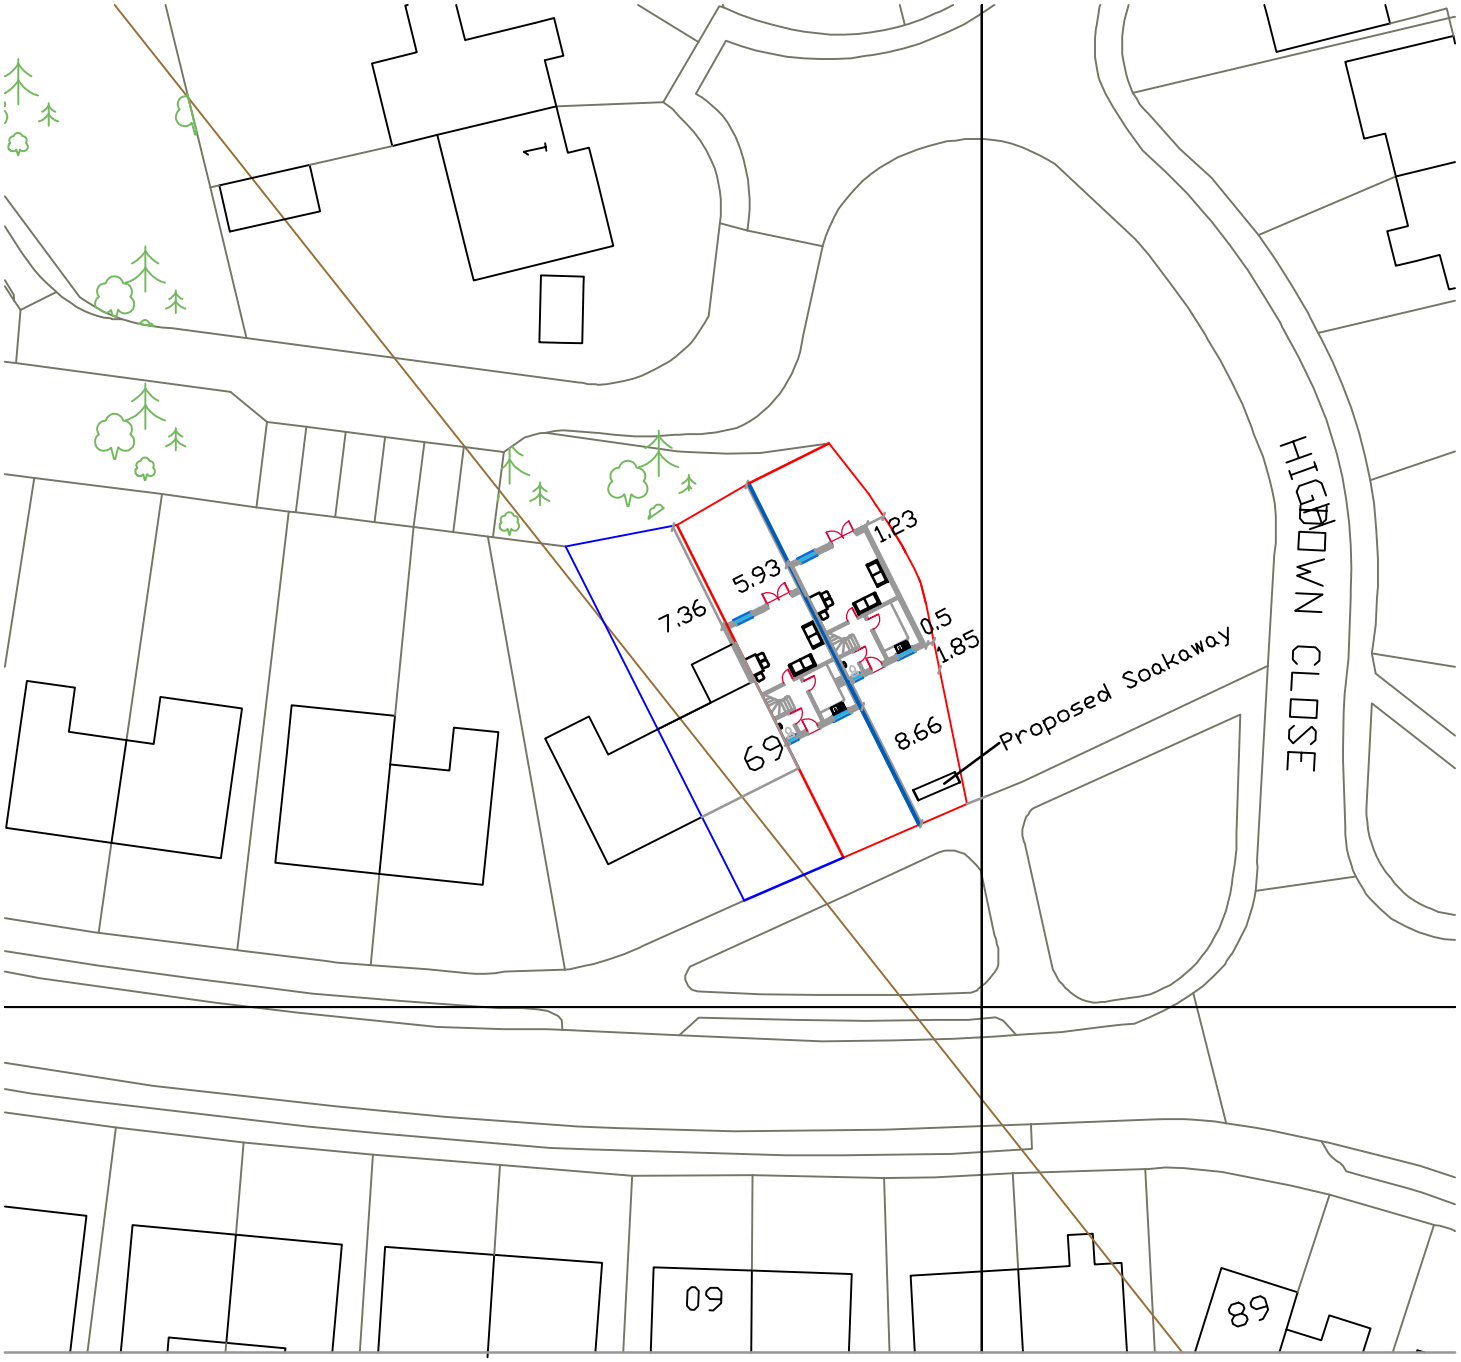


0 20 40 60 80

Metres

N

69 Highdown
Southwick
Block Plan 1:500
A4 Paper
Amendment A