


Proposed Rear (North West) Elevation



Proposed Front (South East) Elevation




SCALE 1:100

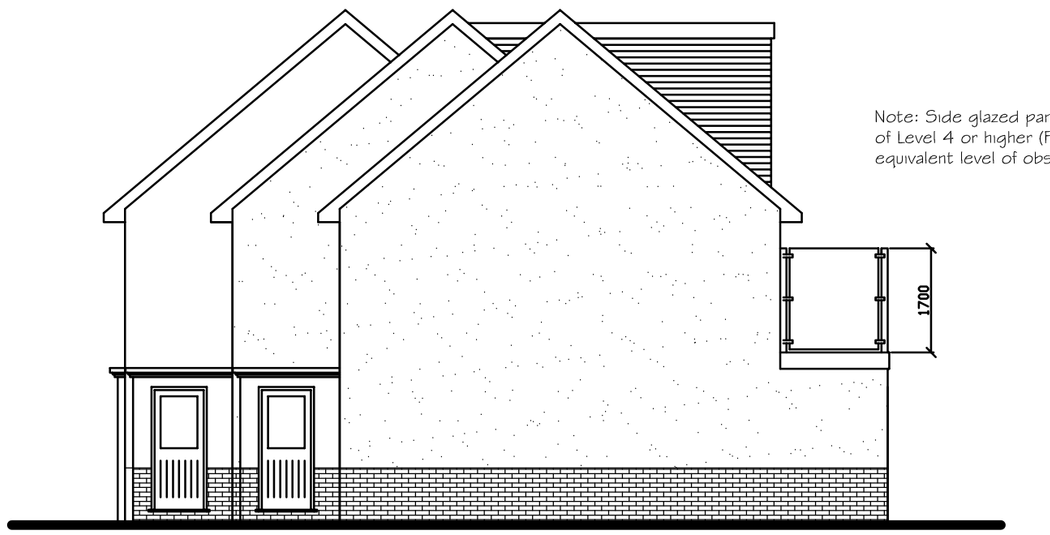


Proposed Side (North East) Elevation

Note: Side glazed panels shall have a minimum of Level 4 or higher (Pilkington range) or an equivalent level of obscuration

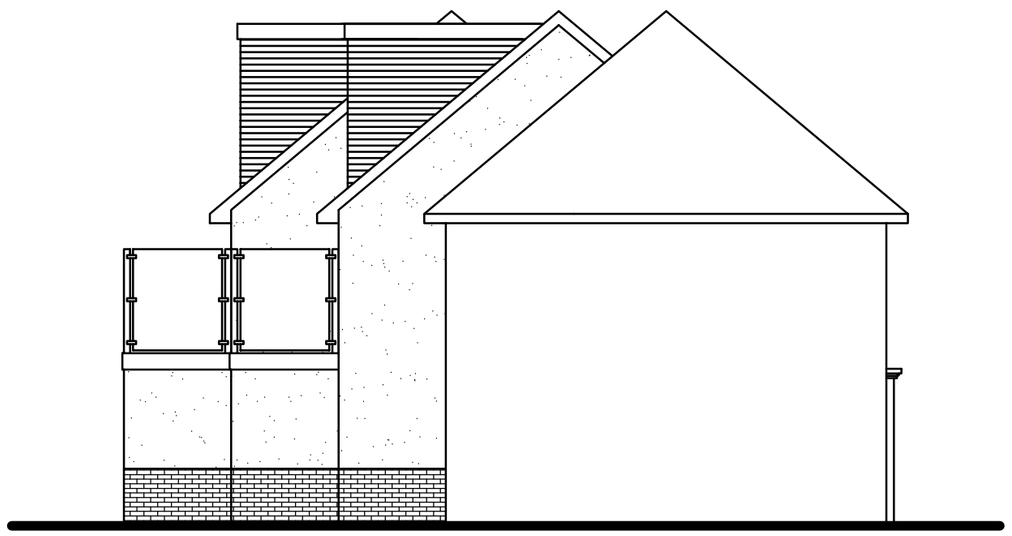

Proposed Side (South West) Elevation

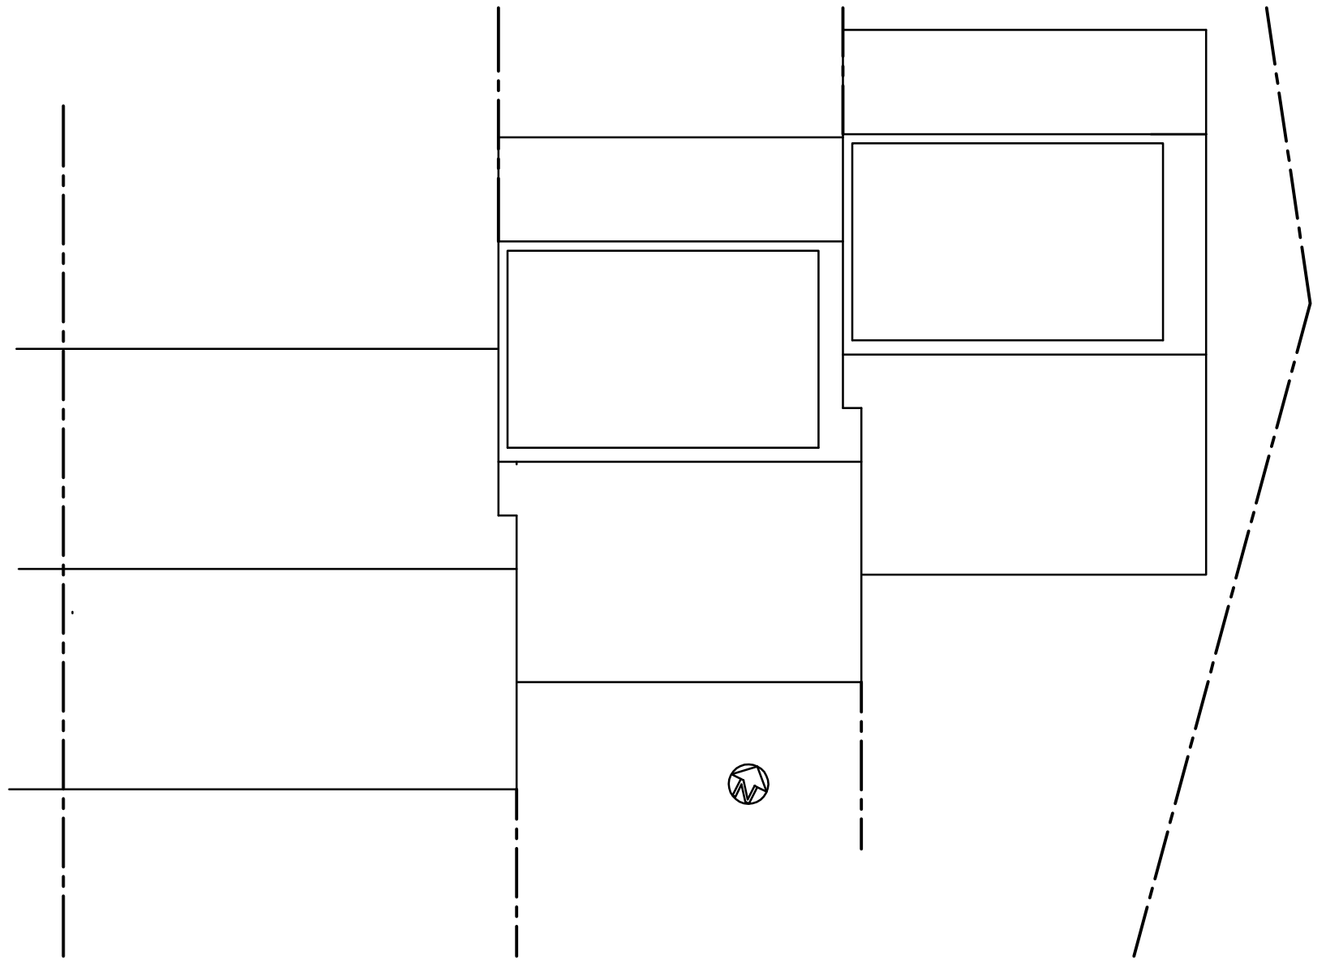

Proposed Roof Plan

Tony Rogers
Building Consultants
Address: 40 Dawn Crescent, Upper Beeding,
West Sussex, BN44 3WH
Telephone: 01903 815225 Fax: 01903 815225

Rev.	Date:	Revision Description:
A	October 2021	Room in roof, rear extension and porch added
B	January 2022	Elevations re-annotated
C	March 2022	Porch door and window altered

Client: Mr P Meredith

Address: 69 Highdown
Southwick
West Sussex
BN42 4QT

Project: Proposed new dwellings

Scale: 1:100

Date: June 2020

Drawing No: 08/419/08

Drawn By: AWR

Revision: C