A3 PAPER SIZE.

40 20 0 20

Metres.

N

Block plan.

ADUR & WORTHING
PLANNING SERVICES

PLAN AWDM/1525/19

DATE VALID 24 SEP 2019

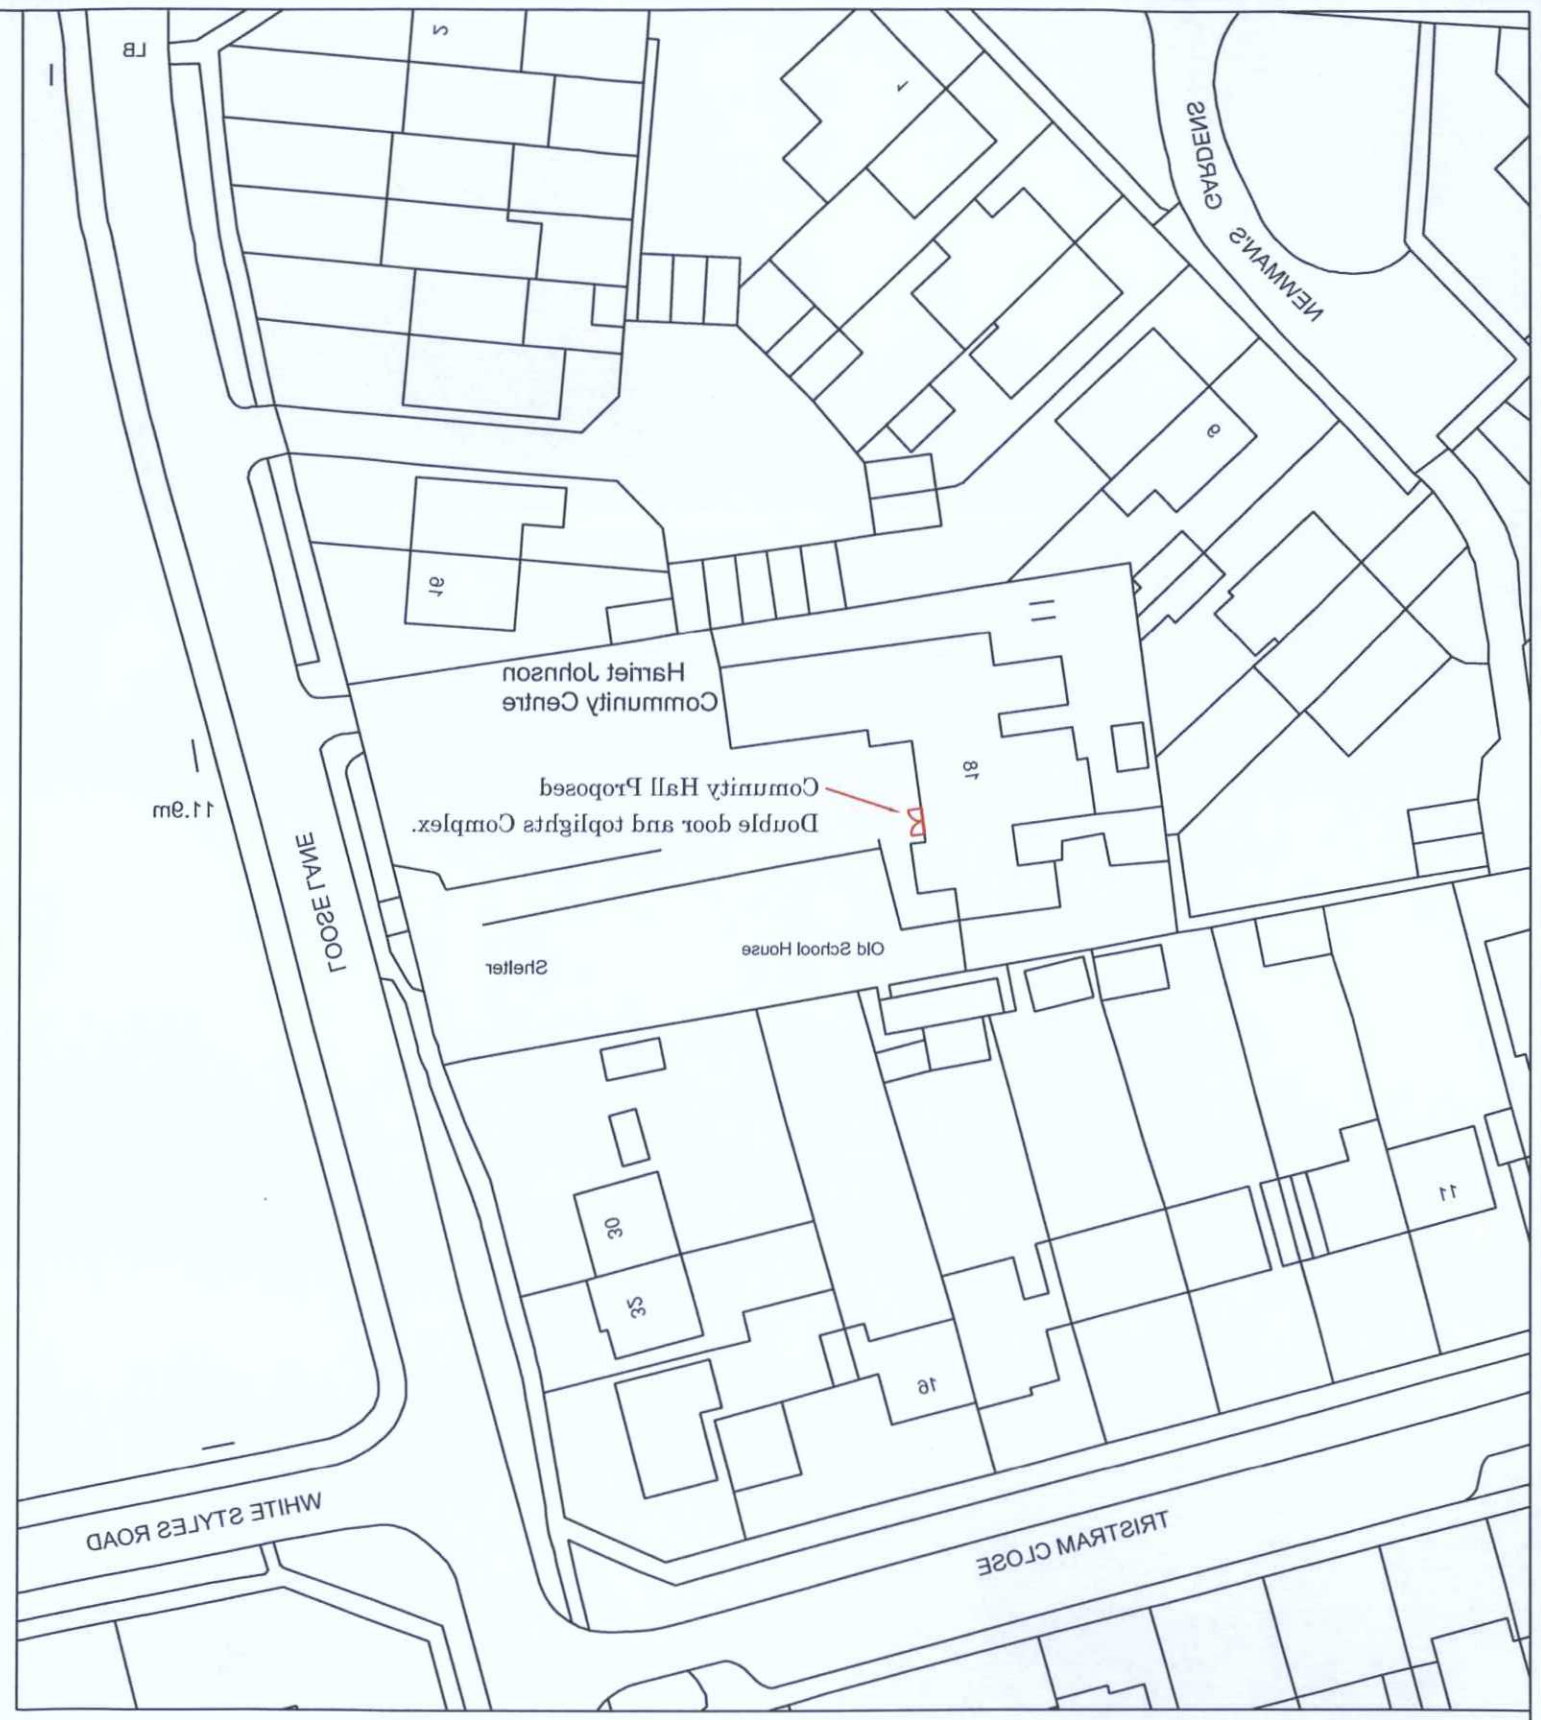

Proposed replacement double doors and toplights at the front of
Harriet Johnson Community Centre. No. 18. Loose Lane, Sompting. West Sussex. BN15 0BG.

Scale 1/~~1250~~
Sheet 4 of 5
Revision 00
Date September 2019
Drawn RY.
Dwg. No. 06-09-19 D.

Robin Yates
15 The Street
North Lancing
West Sussex
BN15 0PN

TEL 07810547107.
Email address :-
robin@robinyates.co.uk