

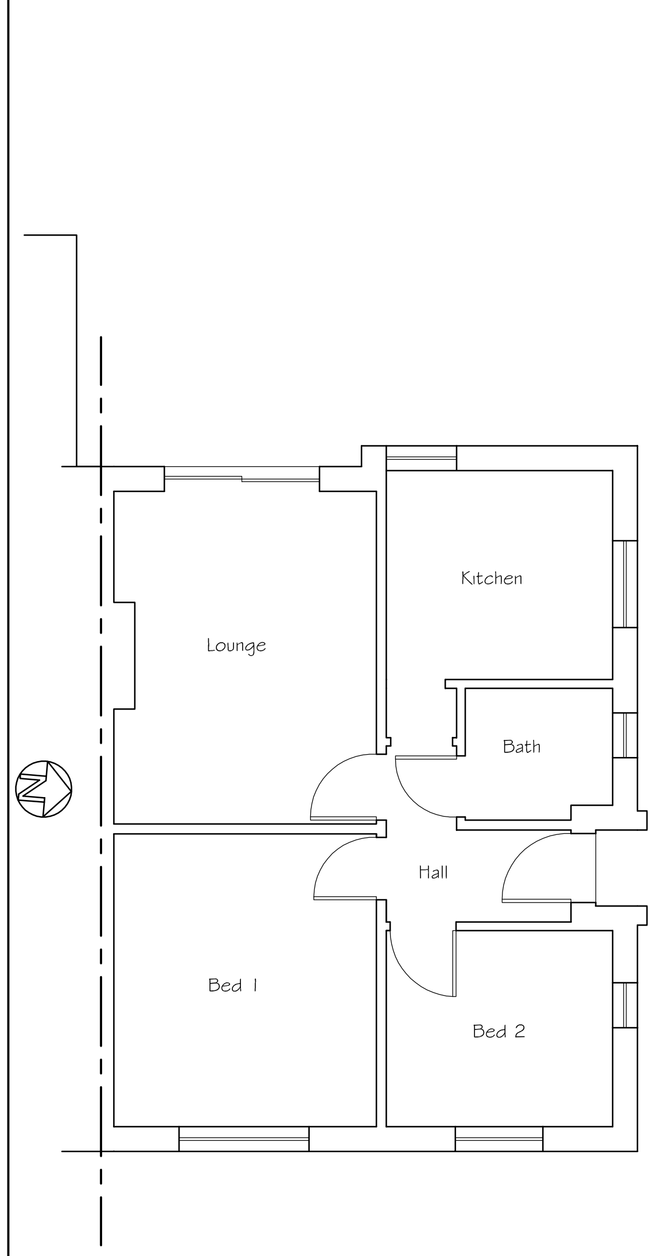



Existing Ground Floor Plan

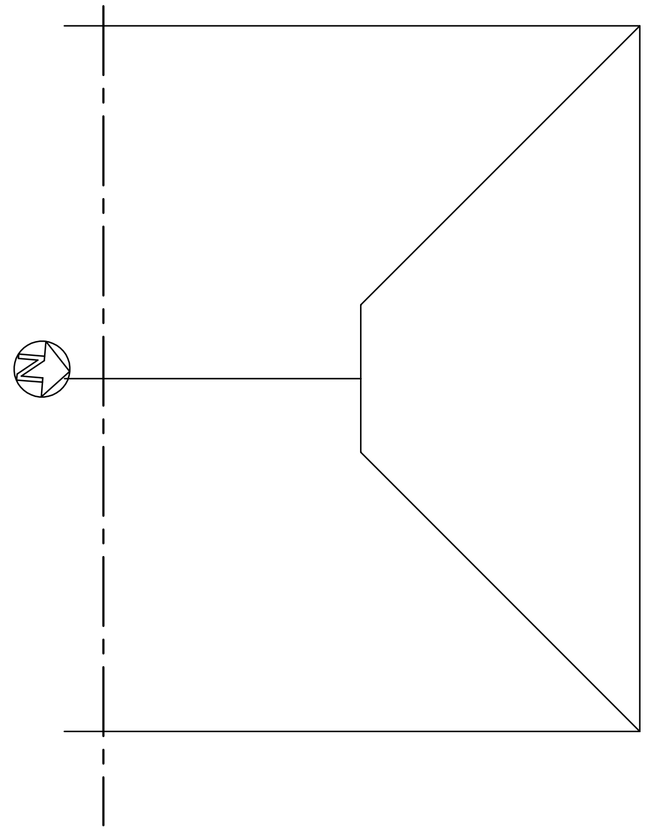

Existing Roof Plan

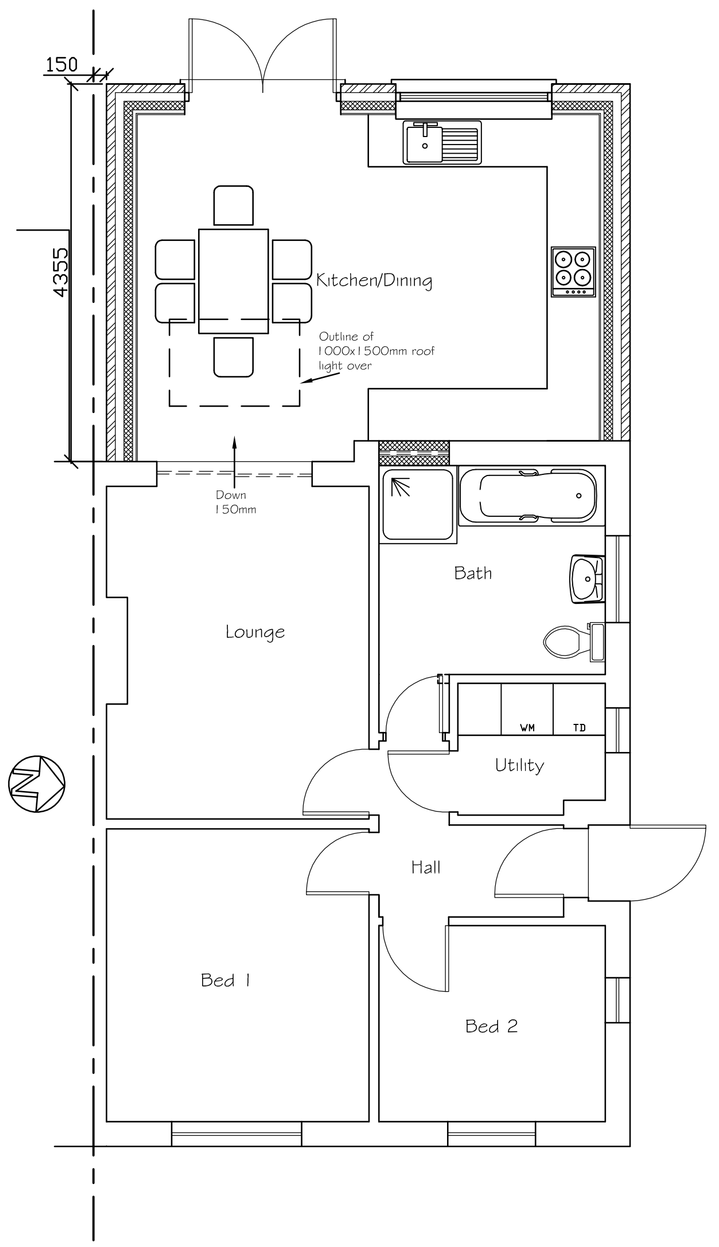


Proposed Ground Floor Plan

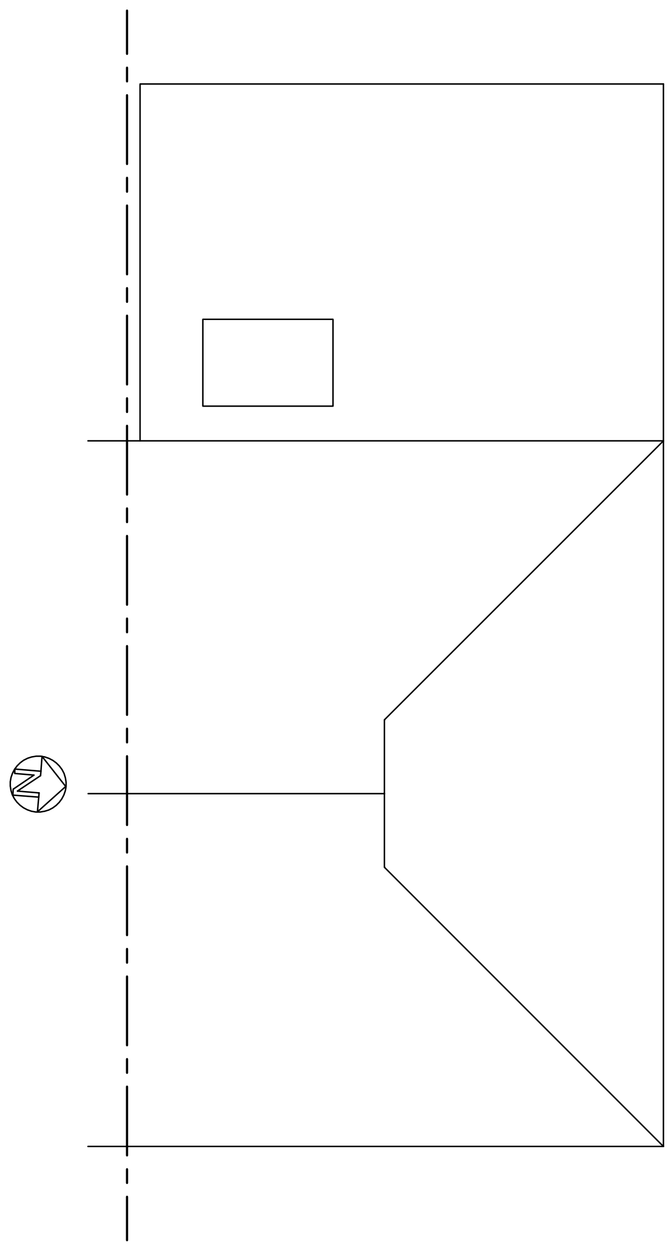


Proposed Roof Plan




SCALE 1:50

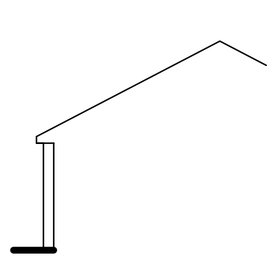


Existing Side (South) Elevation

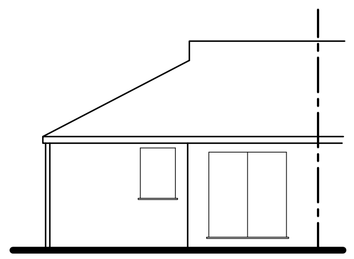

Existing Rear (West) Elevation

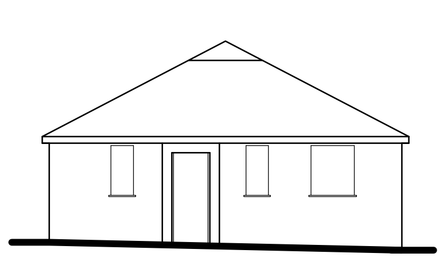


Existing Side (North) Elevation

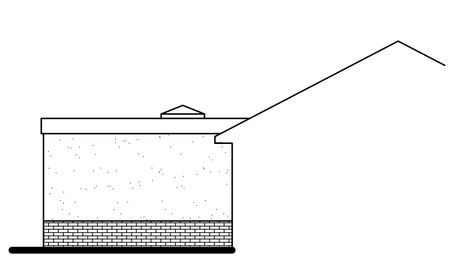


Proposed Side (South) Elevation



Proposed Rear (West) Elevation

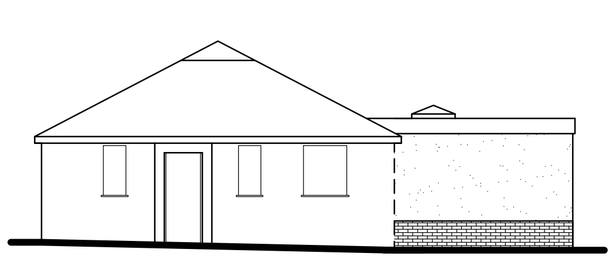

Proposed Side (North) Elevation

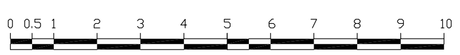

SCALE 1:100

Tony Rogers
Building Consultants
Address: 40 Dawn Crescent, Upper Beeding
West Sussex, BN44 3WH
Telephone: 01903 815225 Fax: 01903 815225

Rev.	Date:	Revision Description:

Client: Mr M Hopkins

Address: 10 Stoney Lane
Shoreham
West Sussex
BN43 6LA

Project: Proposed ground floor rear extension

Scale: 1:50 1:100
Paper Size A1

Date: March 2024

Drawing No: 24/1571/01

Drawn By: AWR

Revision: