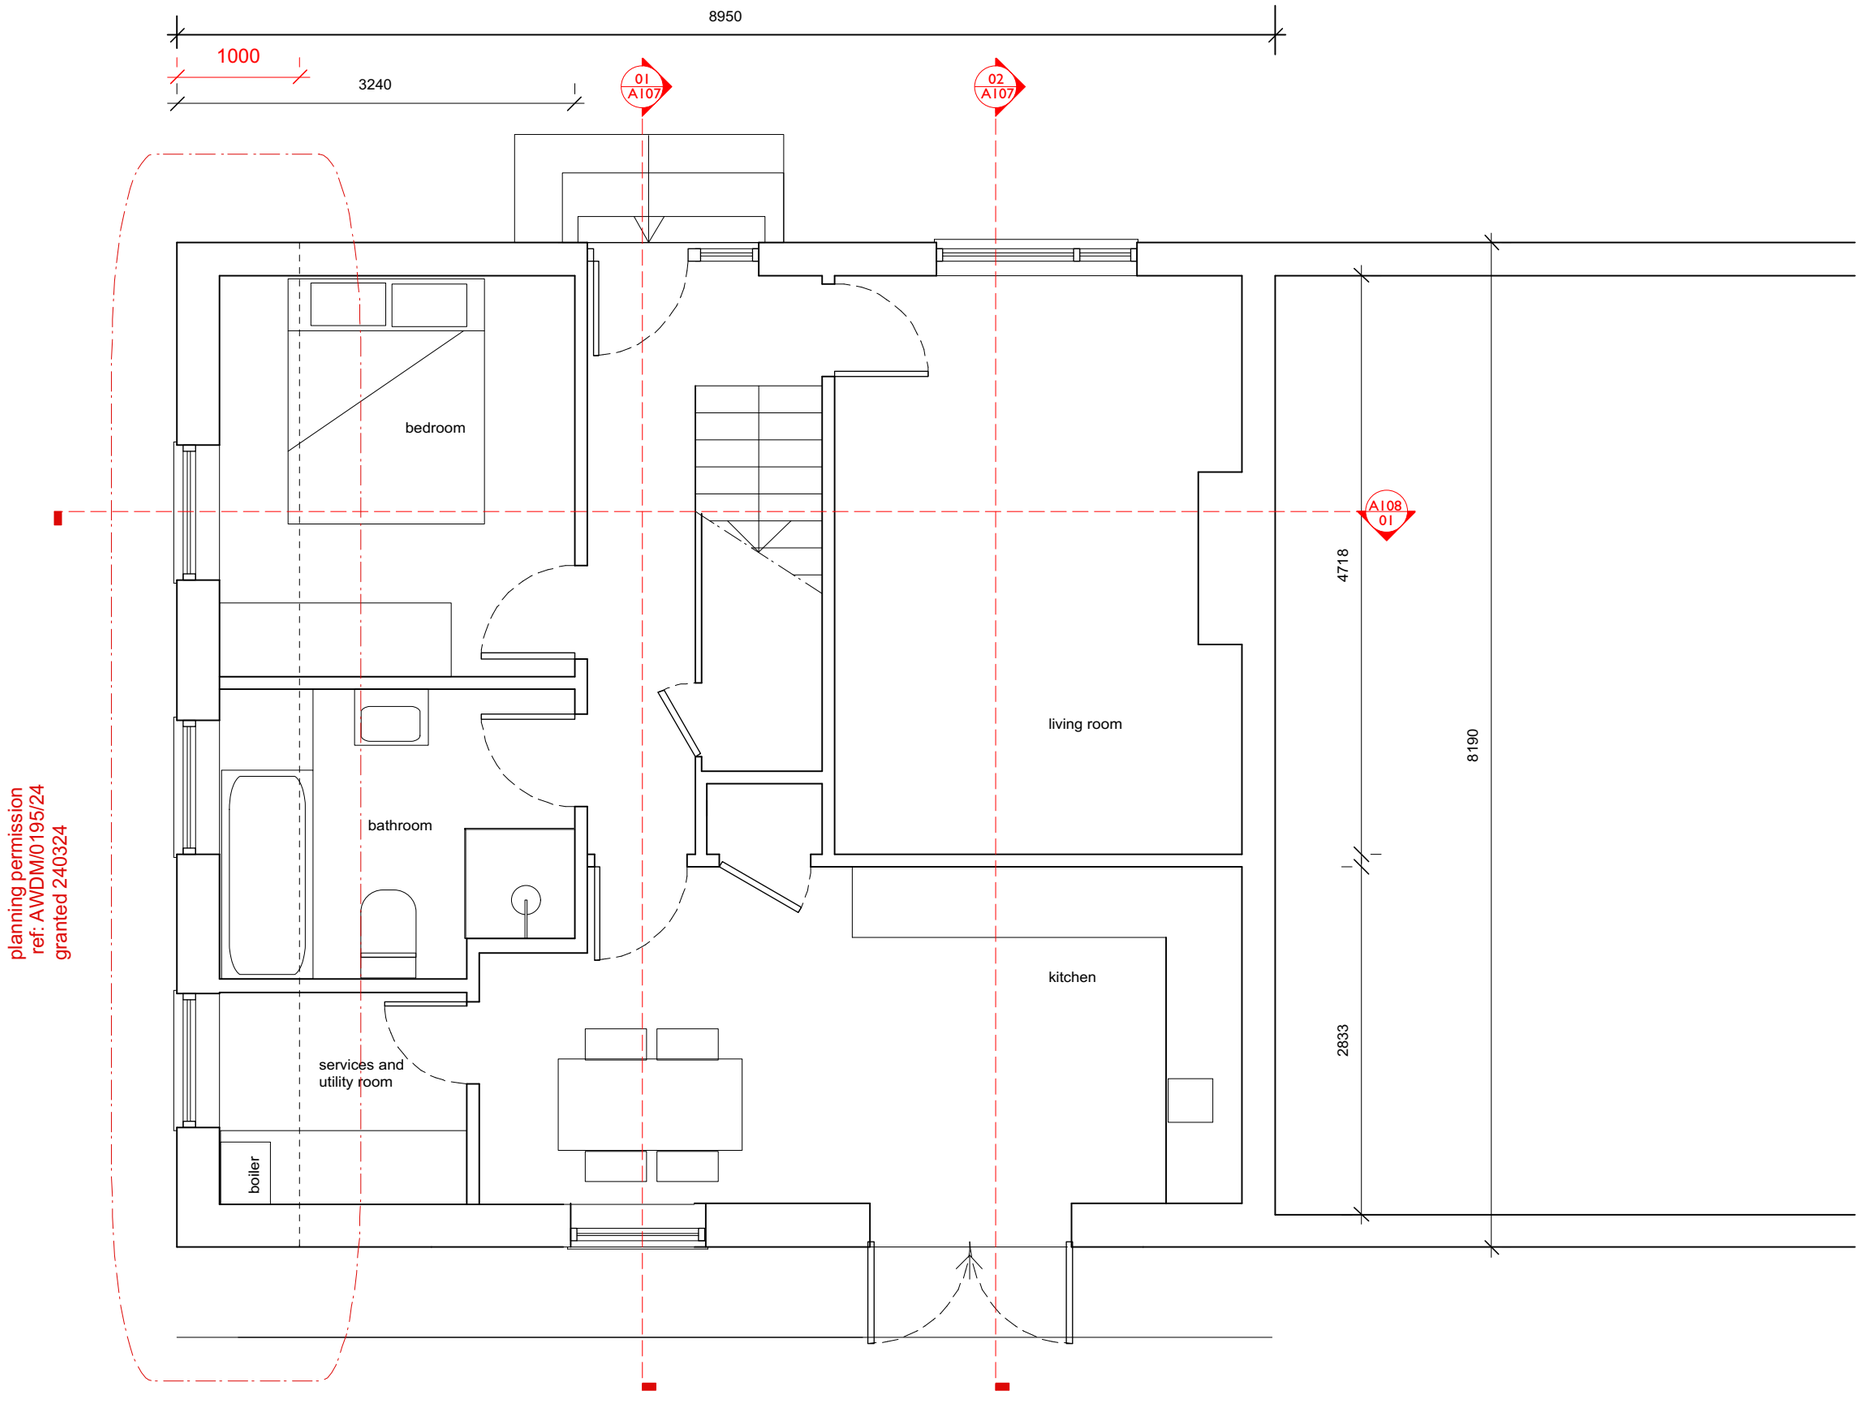


blustindesign
architecture • interiors

13 Grayling Road London N16 0BL
T: 0044 797 965 7073
W: www.blustindesign.com
E: info@blustindesign.com

Notes:
1. Copyright of Blustin Design Ltd
2. Do not scale off this drawing for construction, check dimensions on site.
3. Always use figured dimensions
4. Any discrepancies report immediately to the Architect
5. If in any doubt about any part of this drawing, contact the Architect
6. This drawing has been created on a computer and should not be ammened by hand
7. Follow SE drawings for all structural sizes & specifications
(SE precedes on these matters)

Date	Issue	Revision
08.05.24	Permitted Development	

Project No. : **157**

Drawing No. : **102**

Project:
Refurbishment and extension to
2 Millcroft Avenue
Description :
Existing ground floor plan

Date : 09-10-23

Scale
1 : 50 @ A3

Client:
Marcin Sokol
2 Millcroft Avenue
Southwick
Brighton, BN42 4RU

N