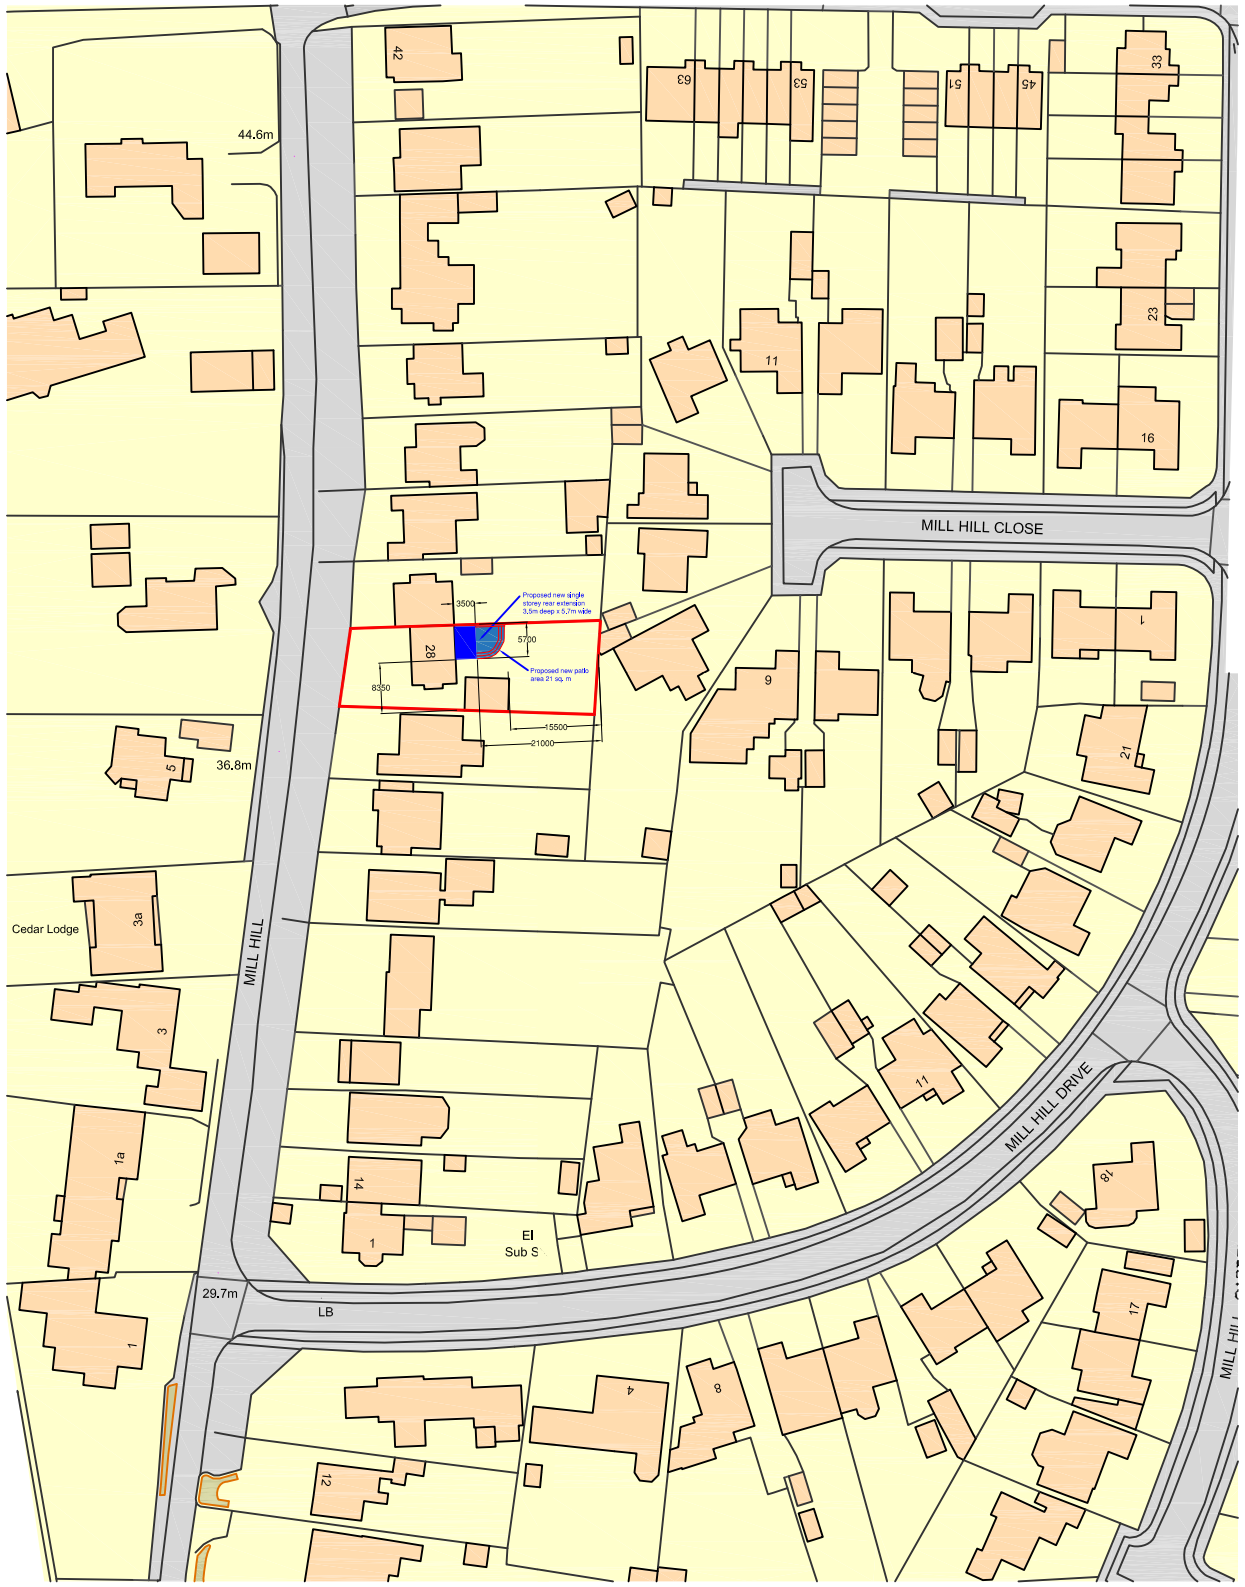

0.0M 12.5 25.0 37.5 50.0 62.5 75.0 87.5 100.0 112.50 125.0

Location Plan at 1:1250 Scale

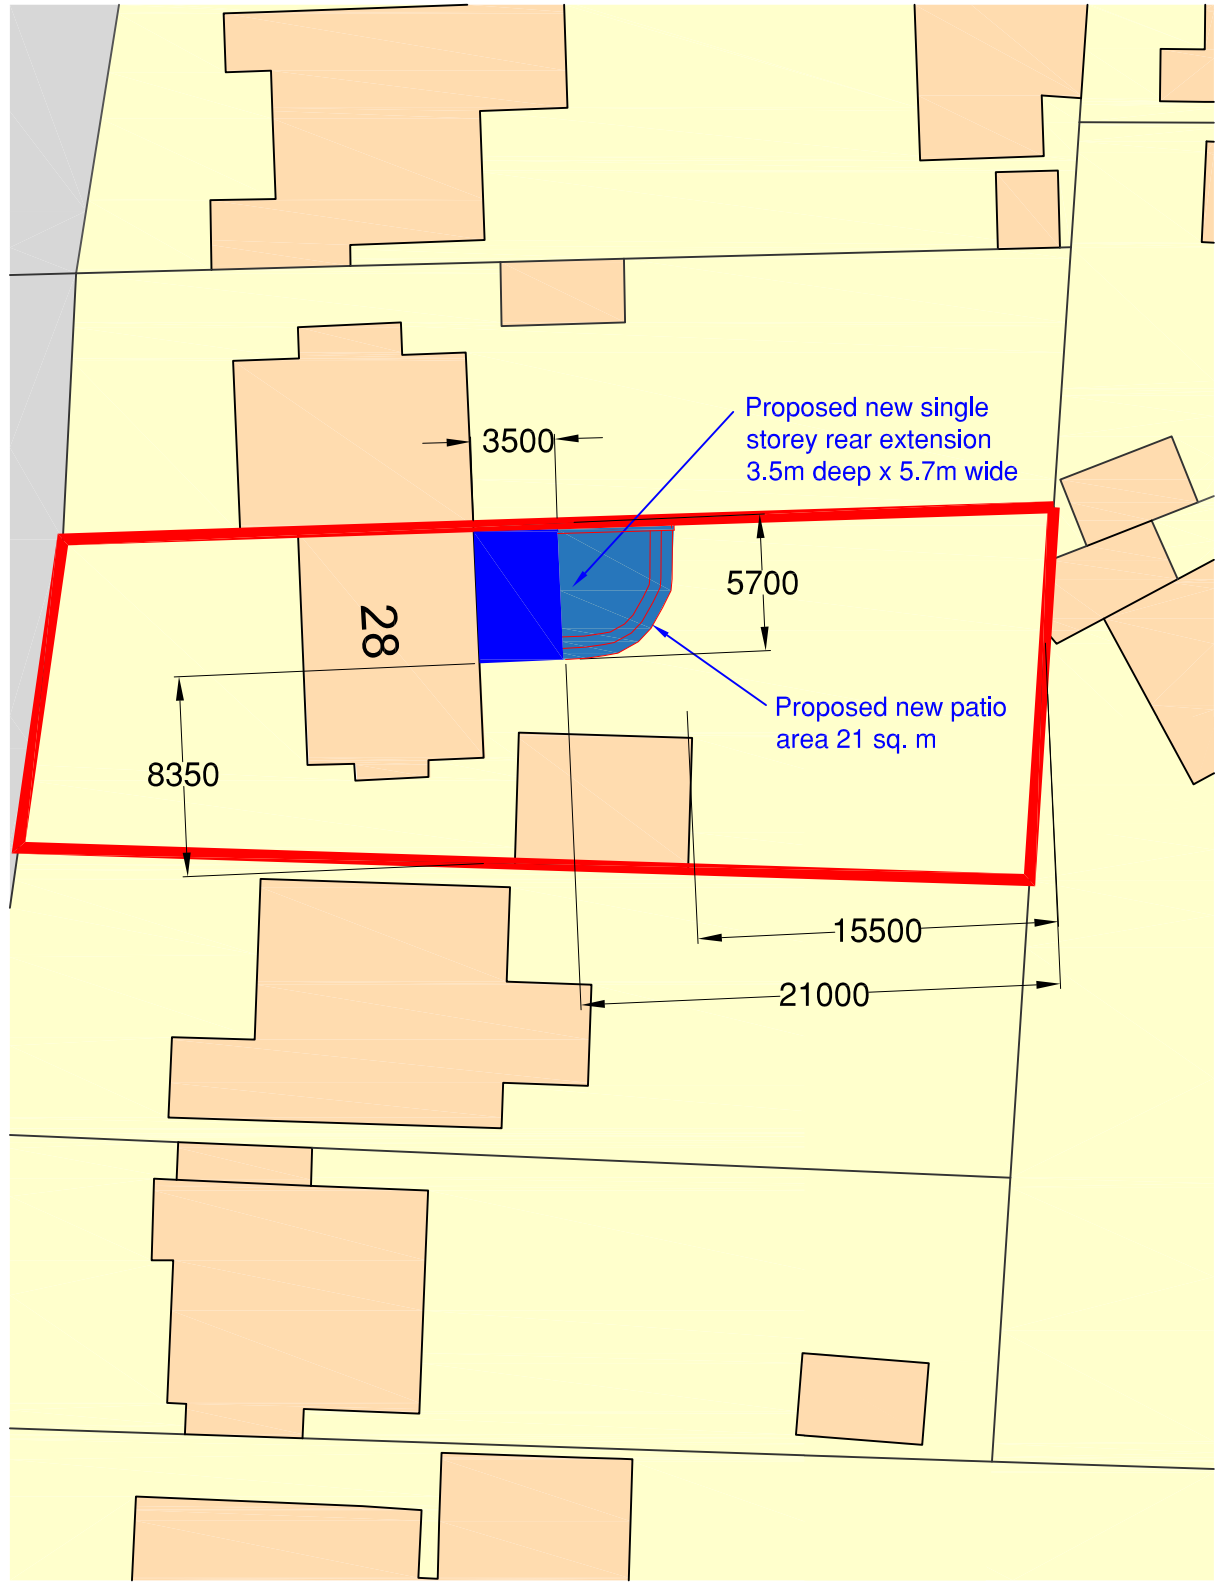

0M 5.0 10.0 15.0 20.0 25.0 30.0 35.0 40.0 45.0 50.0

Site Plan at 1:500 Scale

Notes

All details are indicative only. All dimensions to be checked on site by contractor prior to commencement of works. Any discrepancies in drawings to be reported to SYR CONSULTANTS.

Rev.	Amendments	Date	Drw.
A	Extenston Depth reduced to 3,5m to comply with Development Management Standard No. 2 and patio area reduced.	13/10/21	RCS.

SYR Consultants

SPITFIRE HOUSE,
7 NETTLETON AVENUE,
TANGMERE, WEST SUSSEX, PO20 2HZ
TEL **01243 940730** MOB **07850122634**
EMAIL: **rsyred@syrconsultants.com**

CLIENT:

Mrs A Jackson
28 Mill Hill
Shoreham By Sea
BH43 5TH

PROJECT:

Rear Single Storey Extension
28 Mill Hill
Shoreham By Sea
BH43 5TH

DRAWING TITLE:

Location and Site Plan

DRAWN:	JOB NO:	SCALE:
RCS	01/07/2021	As Shown @A3
CHECKED: SJS	DRAWING NO: LP/01	REV: A
DATE: July 2021		

© SYR Consultants.