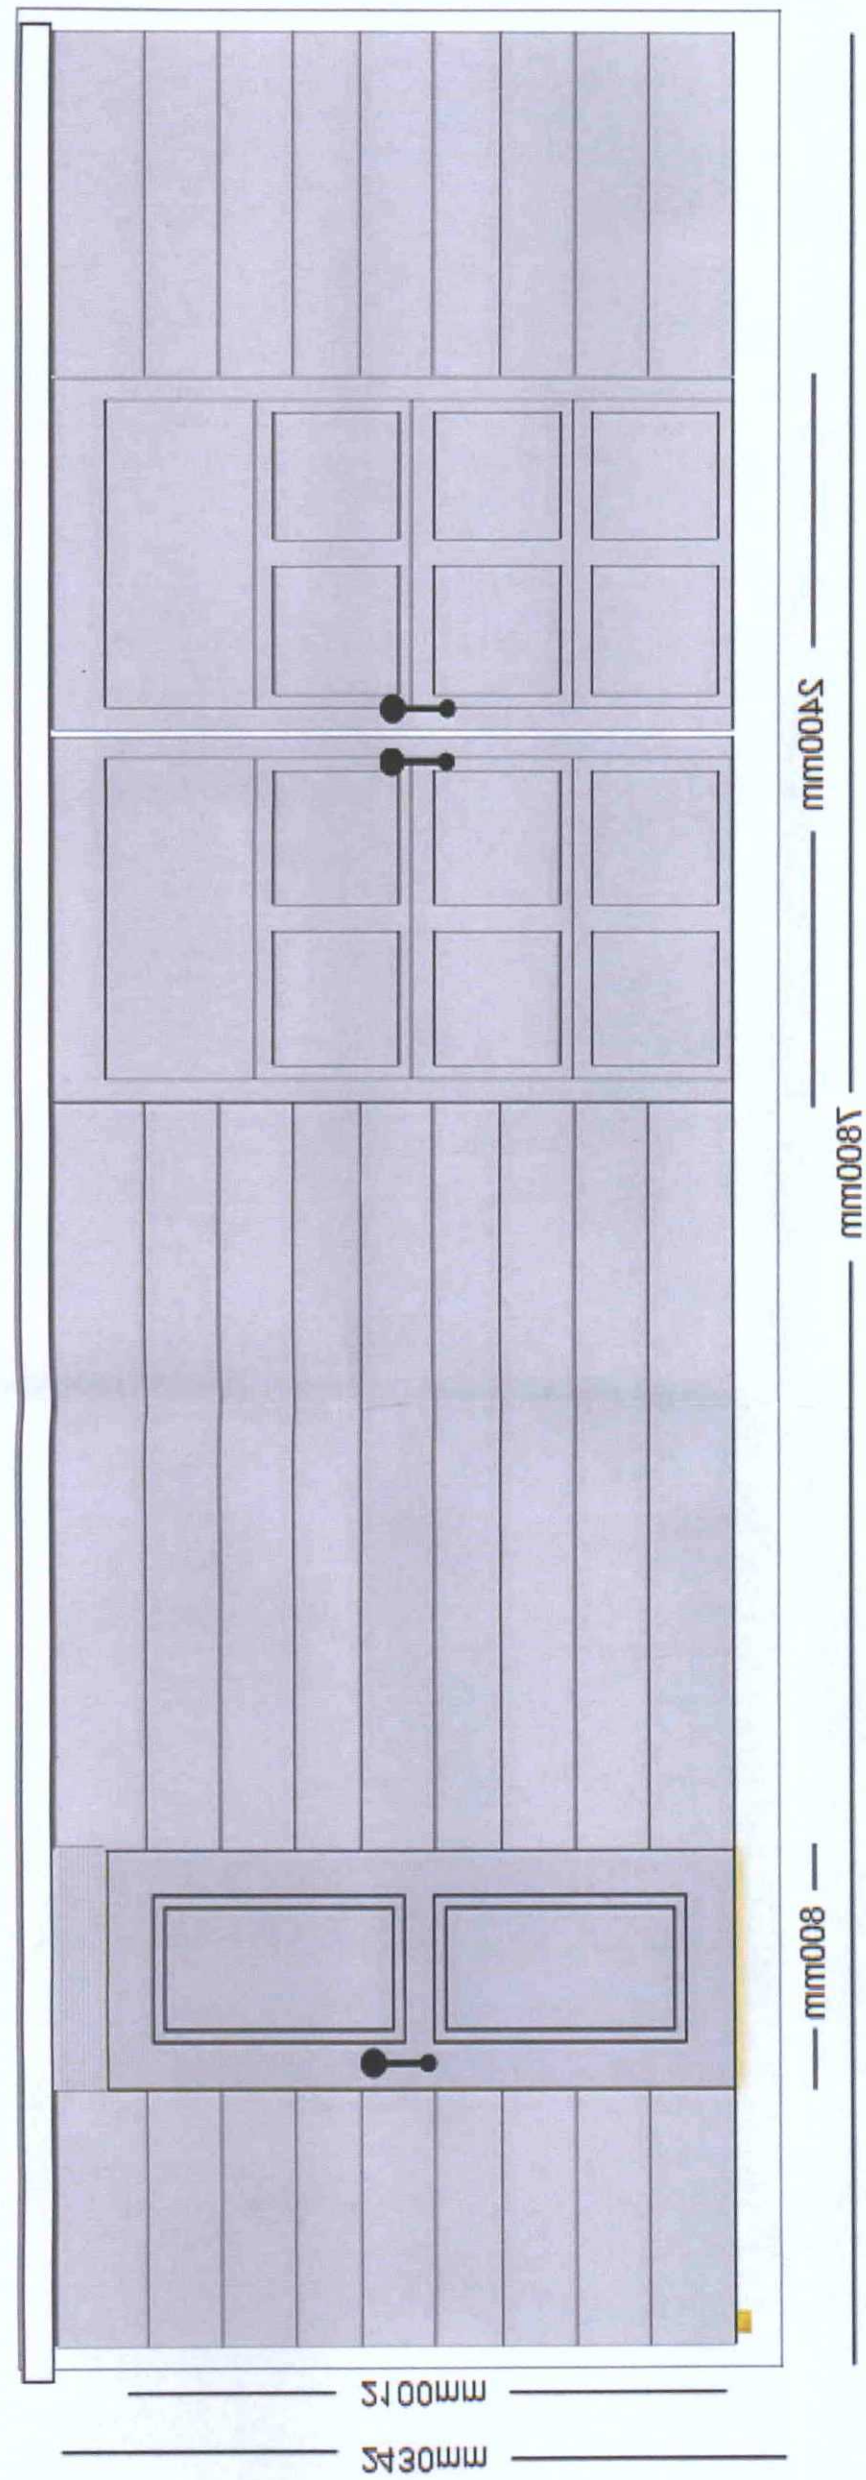


ADUR & WORTHING
PLANNING SERVICES
DATE VALID
PLAN
- 3 JUL 2018
AWDM
0272/18

88 Abbey Road, Sompting

AWDM/0272/18 - 88

DB 1/08/18