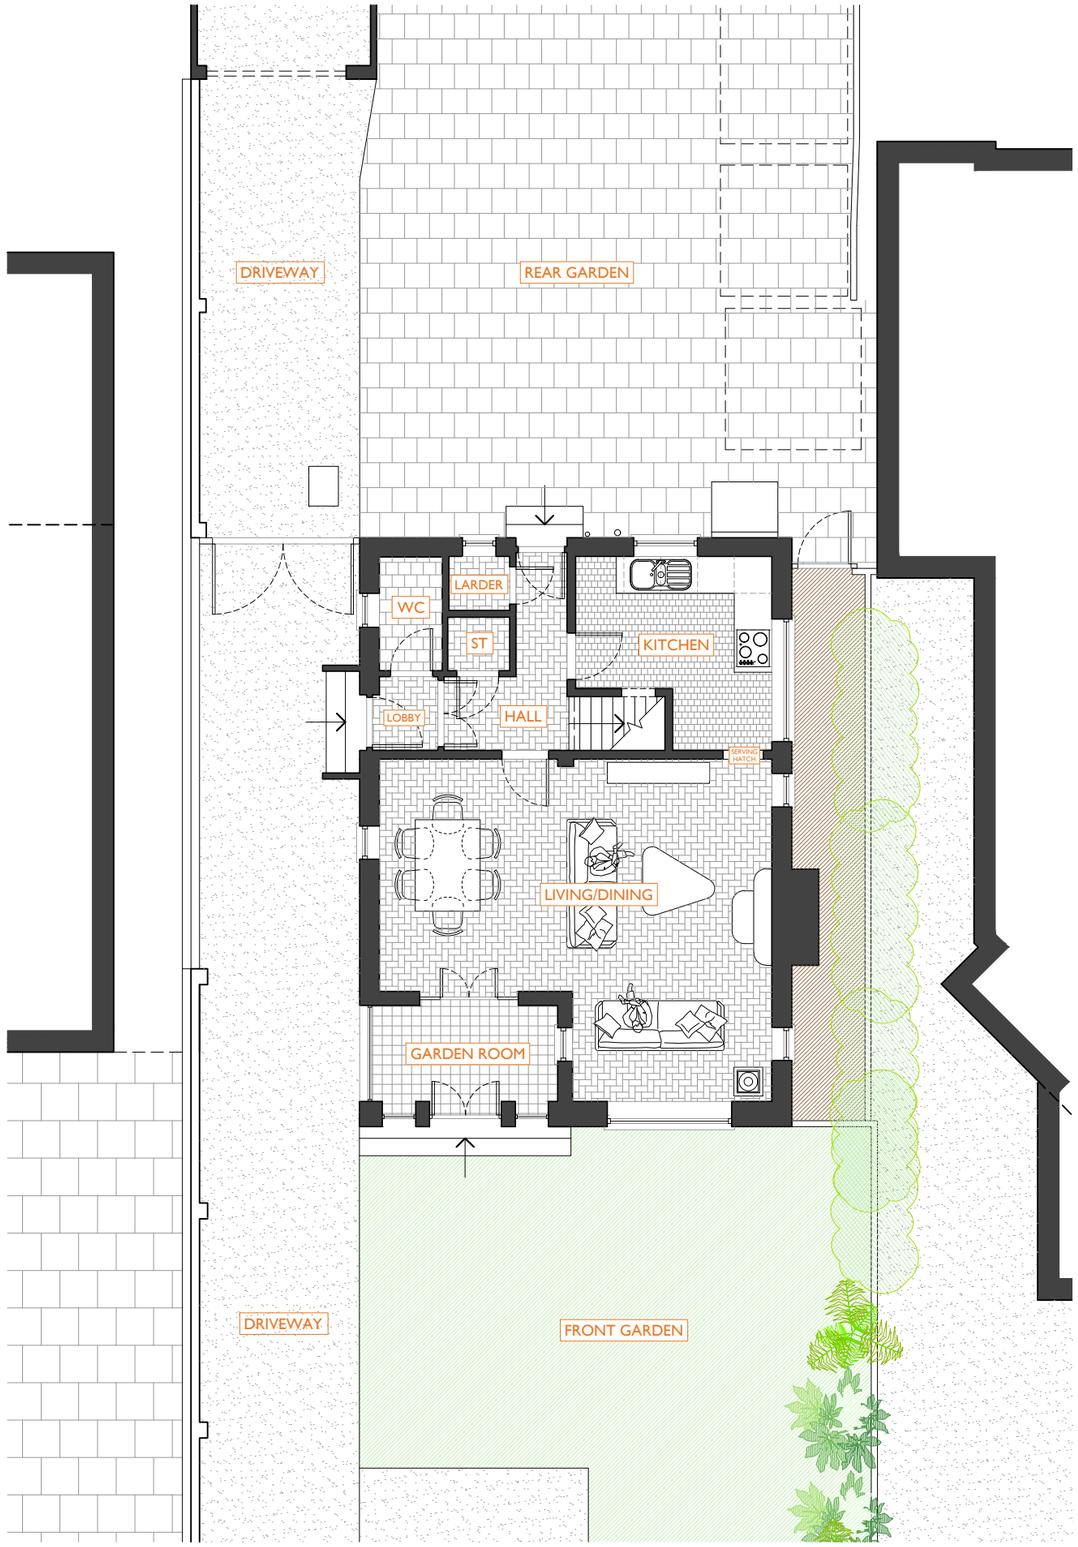

+00 Existing ground floor plan - scale 1:100 at A3

Scale in Metres

0 1 2 3 4 5

N

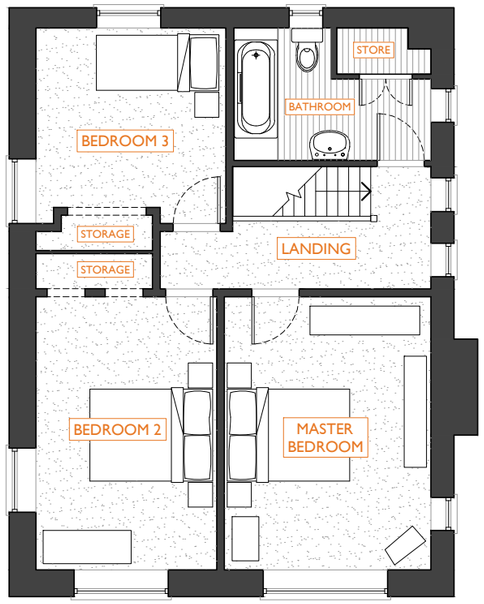

+01 Existing first floor plan - scale 1:100 at A3

Only figured dimensions are to be used. All dimensions to be checked on site.

Please note: Refer to 'type' of drawing below; planning drawings should only be treated as such.

Notes

APPLICATION FOR DETAILED
PLANNING PERMISSION

LRA-R RETINUE

01273 446 890 WWW.LRA-RETINUE.CO.UK

JOB 19 OLD FORT ROAD SHOREHAM BY SEA WEST SUSSEX BN43 5RN	CHECKED LRA DRAWN BH
CLIENT GARETH & NICKY TOLTON	DATE 09.22 SCALE 1:100 @ A3
DRAWING EXISTING GROUND AND FIRST FLOOR PLANS	REVISION NUMBER 2060-EX-002

24 Windlesham Road, Brighton, East Sussex BN1 3AG, UK
LRA-Retinue registered in England and Wales 12353276

DO NOT SCALE FROM THIS DRAWING. THIS DRAWING IS COPYRIGHT ©