This drawing is not to be scaled. Use figured dimensions only.
Read in conjunction with all relevant Consultants' drawings and specifications. The Contractor should check all dimensions on site prior to fabrication and report any discrepancies to the Architect.
This drawing is copyright and it must not be reproduced without prior agreement.

NOTES

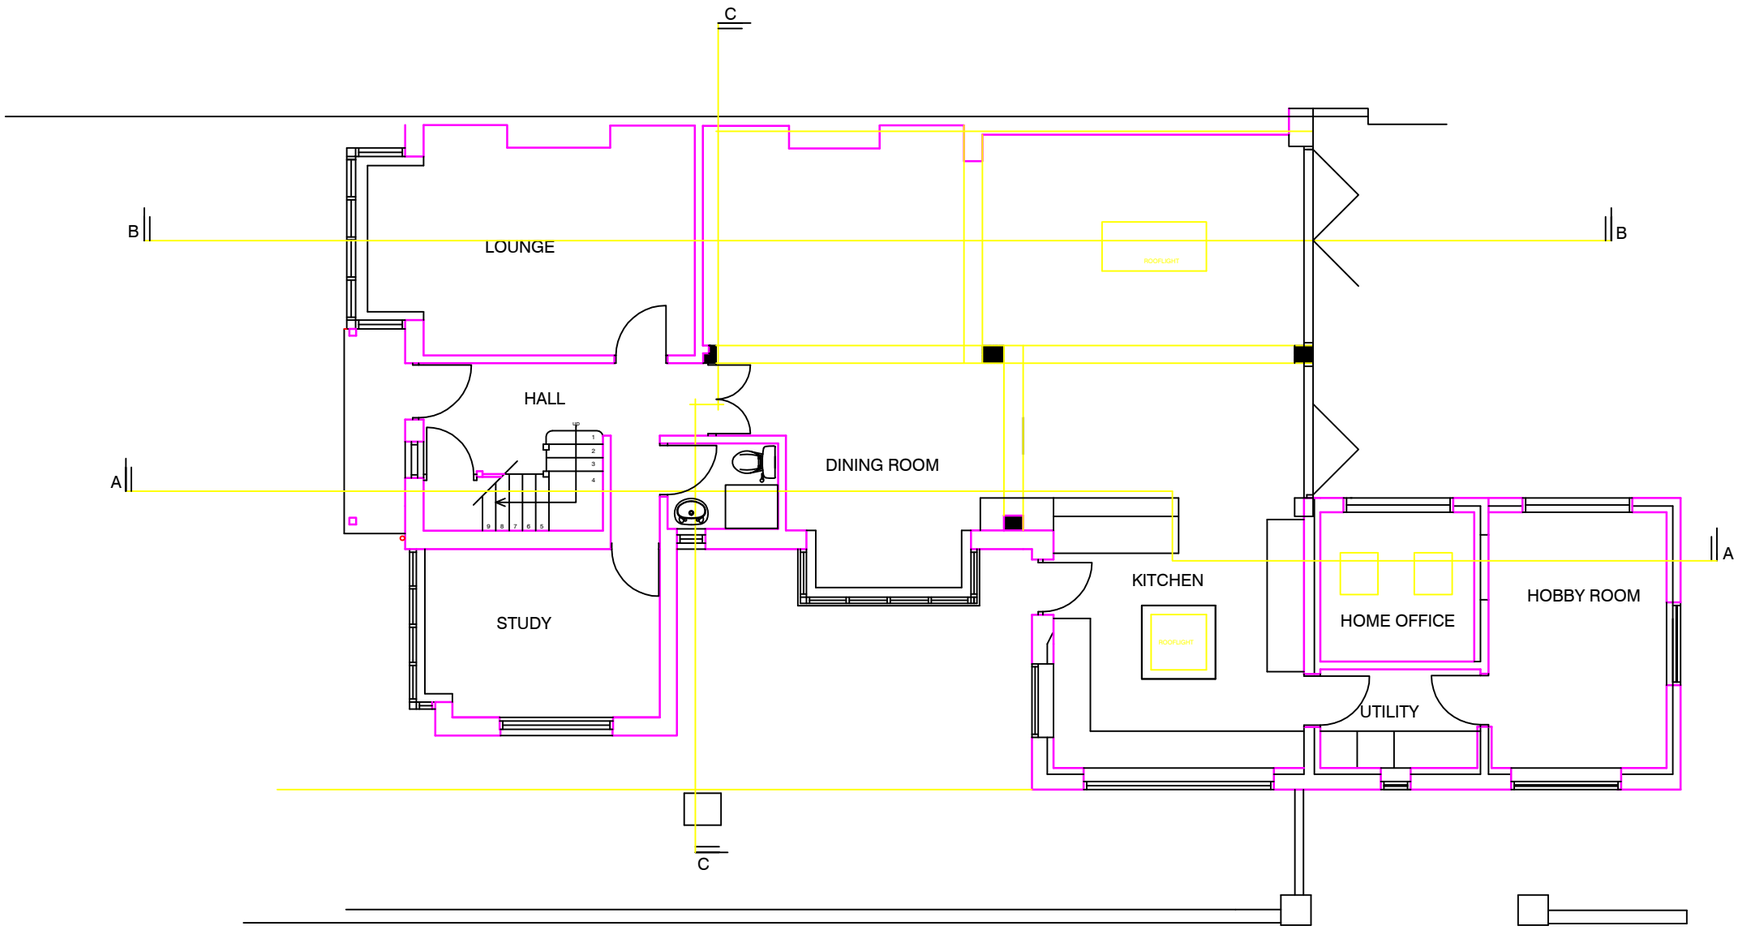

0m 1m 2m 3m 4m 5m 6m 7m 8m 9m 10m

For Statutory applications only you may scale this drawing

N

rev.	date	
A	110510	Utility window revised

dk. architects
9 Hove Park Villas
HOVE
East Sussex
BN3 6HP
Tel 01273 823980
Fax 01273 823356

client: Mr & Mrs Yeo		
job title: 60 Buckingham Road Shoreham		
drawing title: GROUND FLOOR PLAN as Proposed		
scale: 1:100@ A3	date: 19.04.10	drawn by: CPW
job no.: 091007	drawing no.: P1	revision: A