



South Elevation

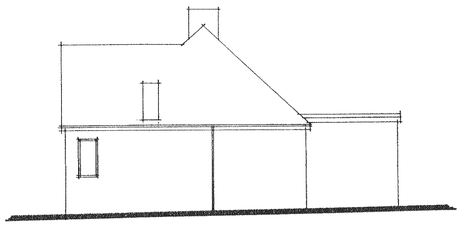


East Elevation

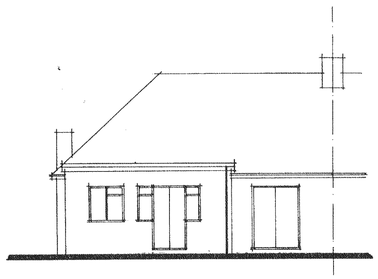


North Elevation

A1 PAPER SIZE SCALE 1:50 0 1 2 3 4 5


1:100 0 1 2 3 4 5 6 7 8 9 10

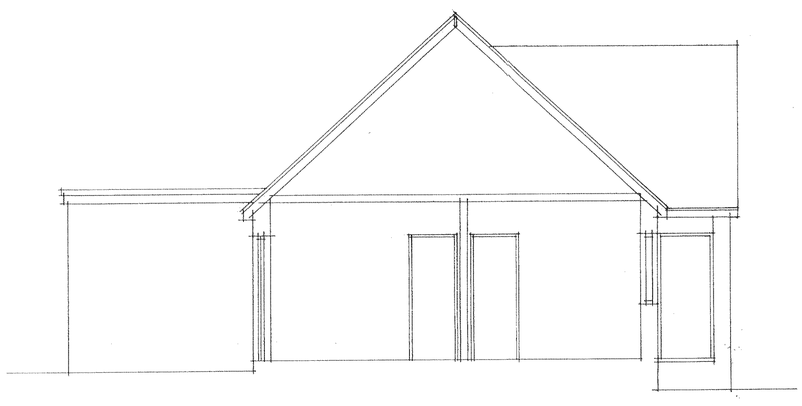

Section A-A

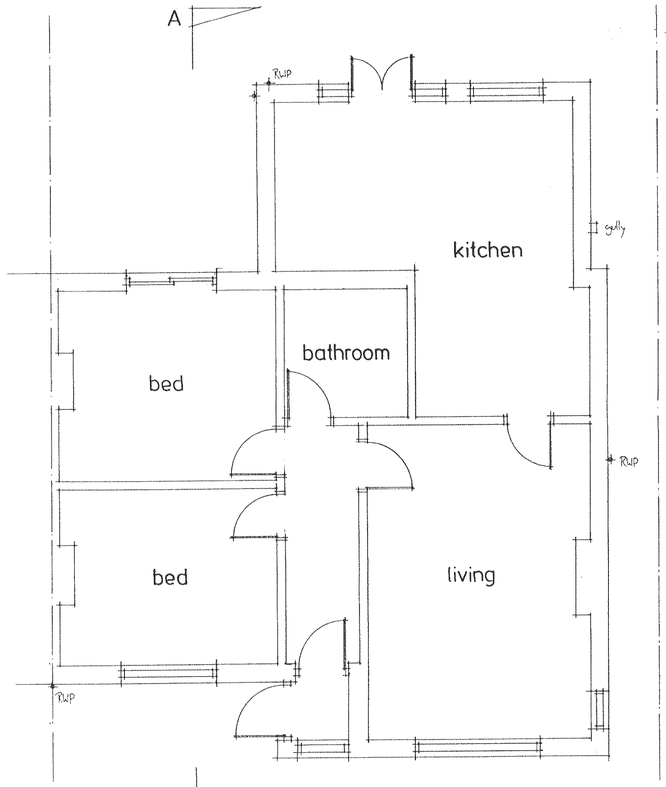

Ground Floor Plan

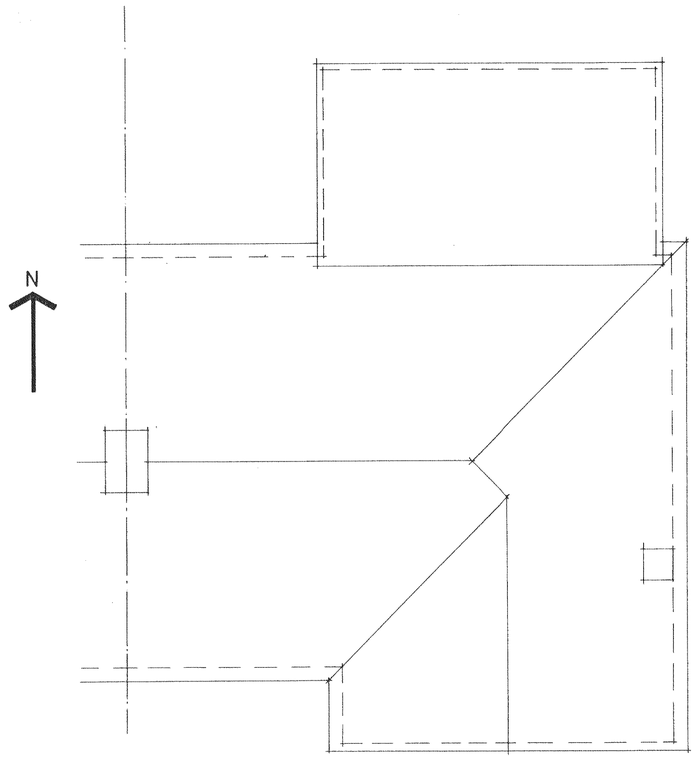

Roof Plan

Received
- 4 MAY 2010

Do not scale from this drawing all dimensions must be checked on site. This drawing is the sole copyright of Insite Planning Ltd.

Insite Planning Ltd
5 Beechwood Avenue
Brighton, East Sussex
BN1 8ED
Tel: 01273 558118

Client:

Job:
50 Upper Brighton Road
Lancing

Existing Plans
and Elevations

Date: 14.4.10 **Scale:** 1:50, 1:100

Drawing No. 1338/1393