



Existing (East) Front Elevation (Scale 1:100)



Existing (West) Rear Elevation (Scale 1:100)

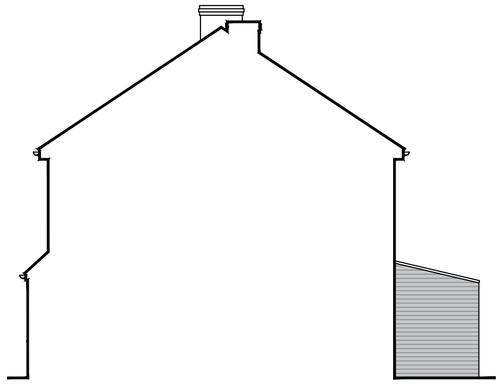

Existing (North) Side Elevation (Scale 1:100)

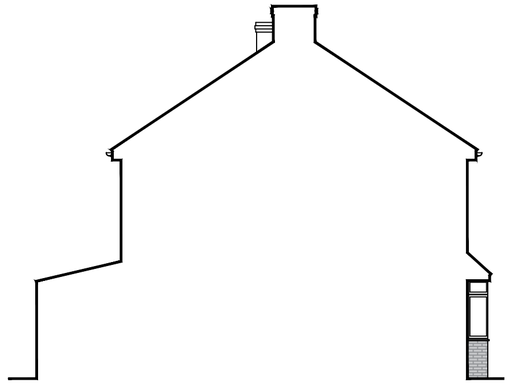


Existing (South) Side Elevation (Scale 1:100)

Scale Bar (1:100)


0m 5m 10m

Scale Bar (1:50)


0m 5m

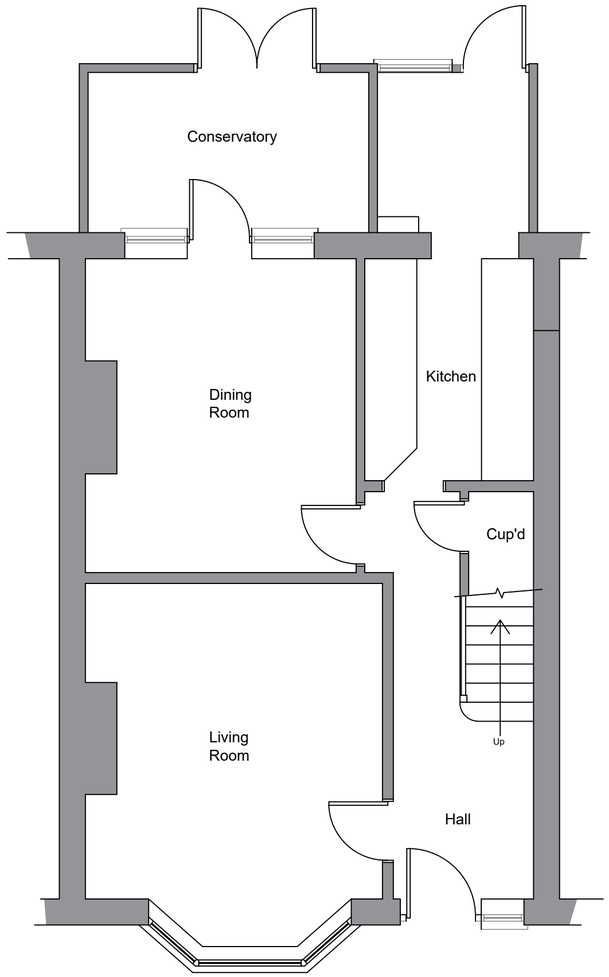


Existing Ground Floor Layout (Scale 1:100)

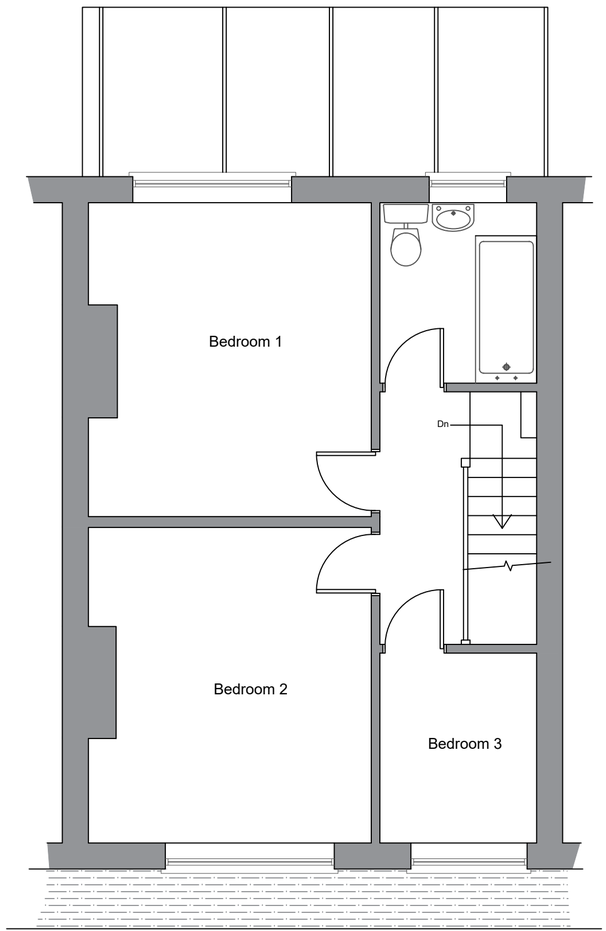


Existing First Floor Layout (Scale 1:100)

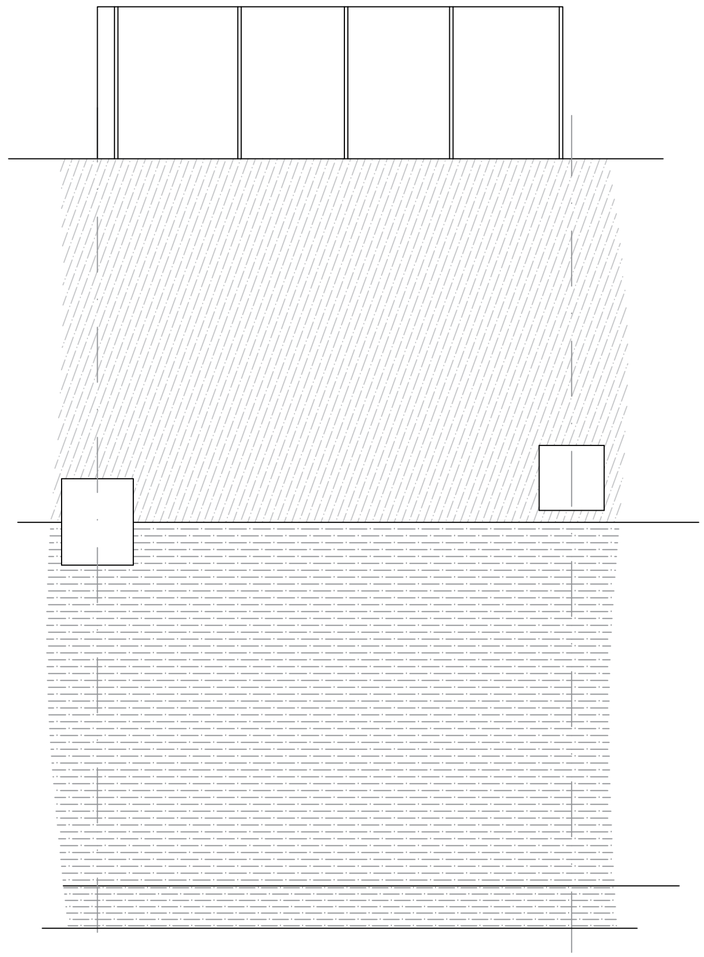

Existing Roof Plan (Scale 1:100)

revisions

DOWNSVIEW
ASSOCIATES
Chartered Surveyors

Little Acorns, Hampers Lane, Storrington,
West Sussex, RH20 3HZ
*Tel:* 01903 740387 Mob: 7525 844965
*Email:* mail@downsview-surveyors.co.uk

RICS

address:
74 Anmweir Avenue
Lancing
West Sussex
BN15 9NE

project:
Proposed rear extension, loft conversion and internal alterations

title:
Existing Layouts and elevations

| scale: | date: | revision: |
|---|---|---|
| As noted @ A2 | July 2021 | |

drawing number:
2021.317.01