
A3 DRAWING (Print actual size)




PROPOSED FRONT ELEVATION (NORTH ELEVATION)

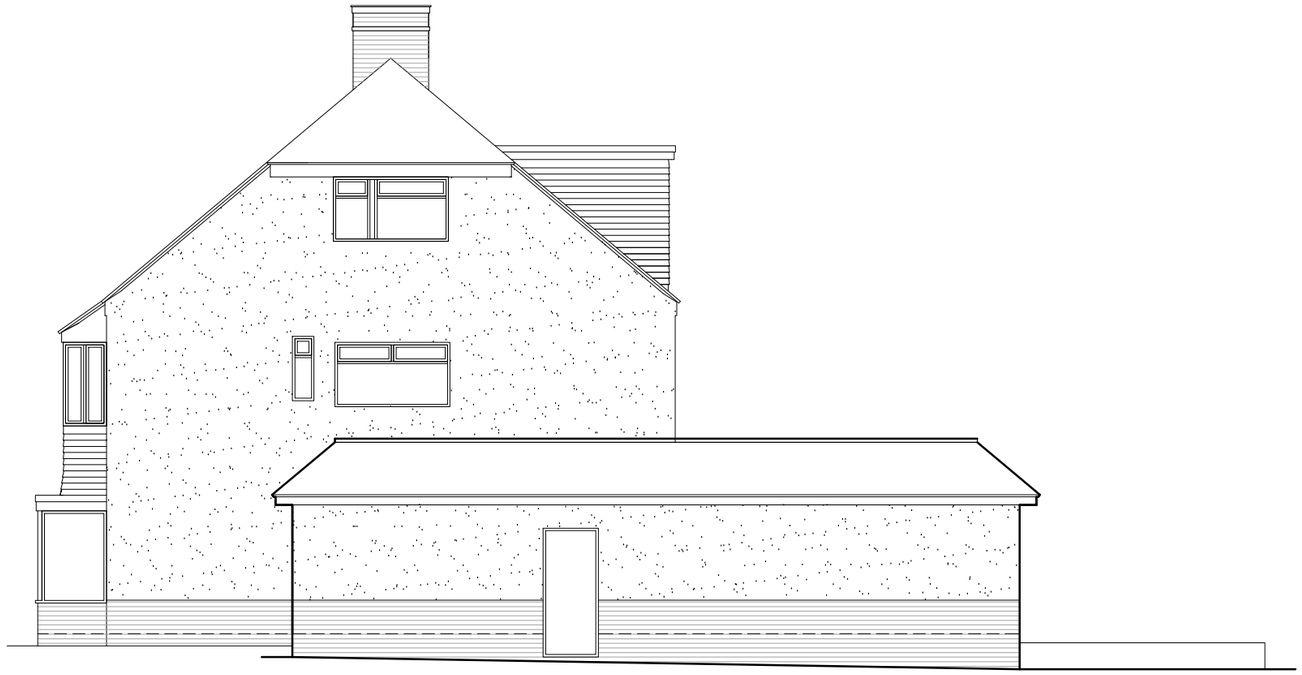

PROPOSED SIDE ELEVATION (WEST ELEVATION)



PROPOSED REAR ELEVATION (SOUTH ELEVATION)

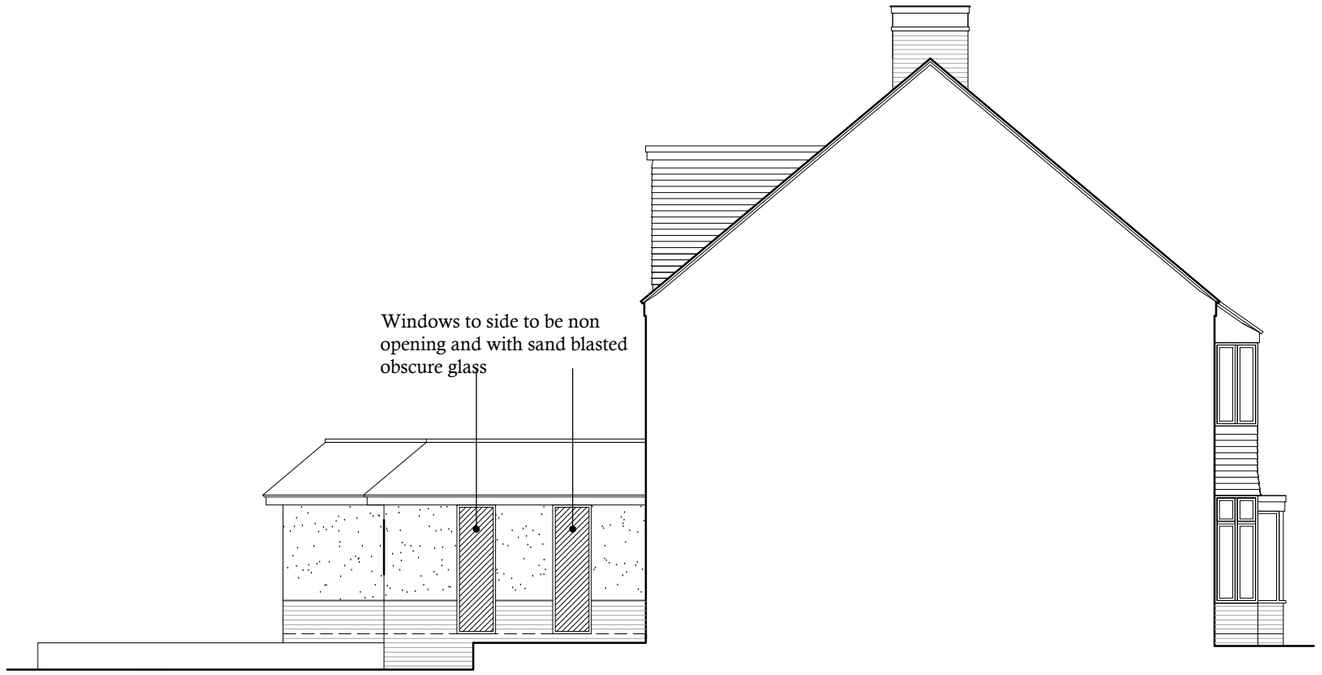

PROPOSED SIDE ELEVATION (EAST ELEVATION)

PLANNING DIMENSIONS
The plan has been drawn to the scales shown for planning purposes only.

0m 1m 2m 3m 4m 5m 6m 7m 8m 9m 10m

Rev D: Bi fold doors amneded 03112020
Rev C: Lantern height reduced to below mono ridge 02112020
Rev B: Rear extension reduced and modified, side door amended 14102020
Rev A: Elevation notation amended 07092020

Proposal: PROPOSED SINGLE SIDE AND REAR SINGLE STOREY EXTENSION

SAB ARCHITECTURAL DESIGN CONSULTANTS
Tel: 07917858987
Email: stevebulldesign@gmail.com

Drawing Description.
PROPOSED ELEVATIONS

Location.
17 Windlesham Road, SHOREHAM-BY-SEA. BN43 5AE

For: Mr Charlie Brock

Date : August 2020

Scale : 1:100

Drawing No: 2020-34-03 rev. D